




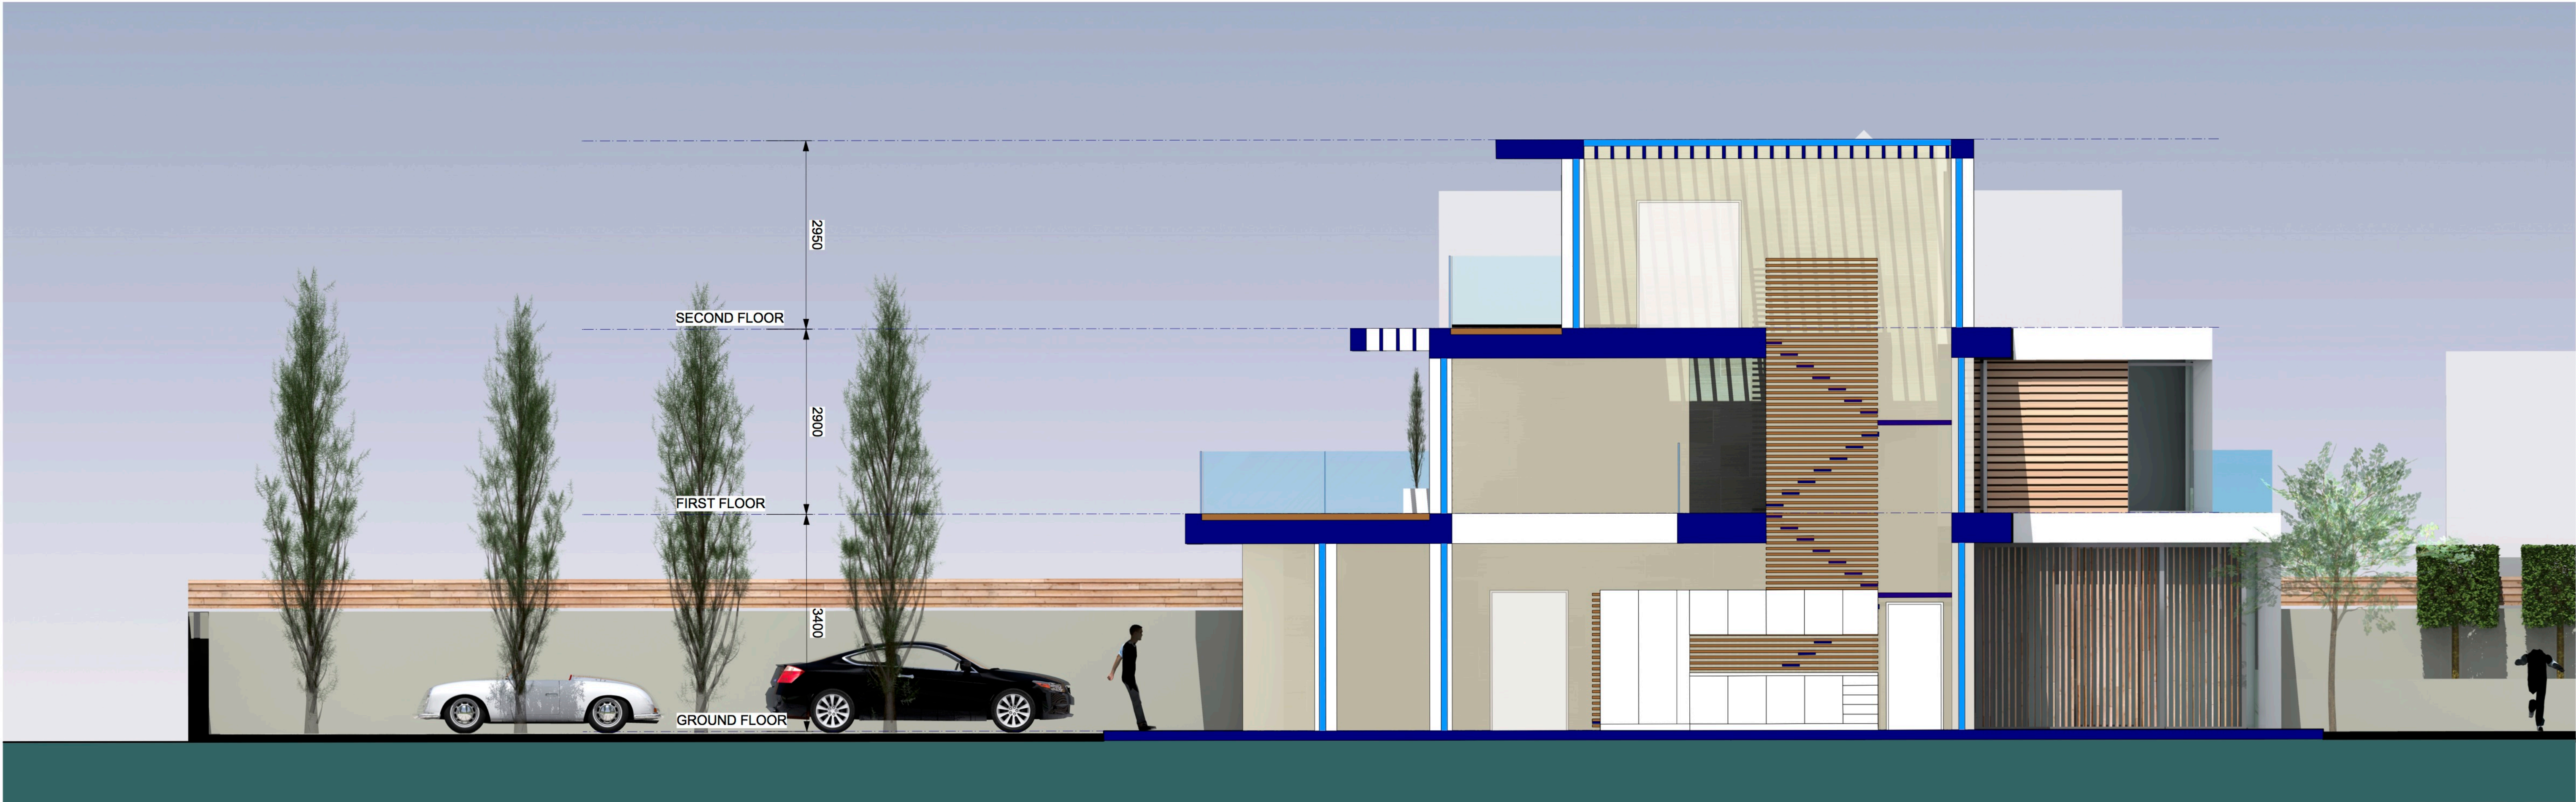

PROPOSED SECTION A-A

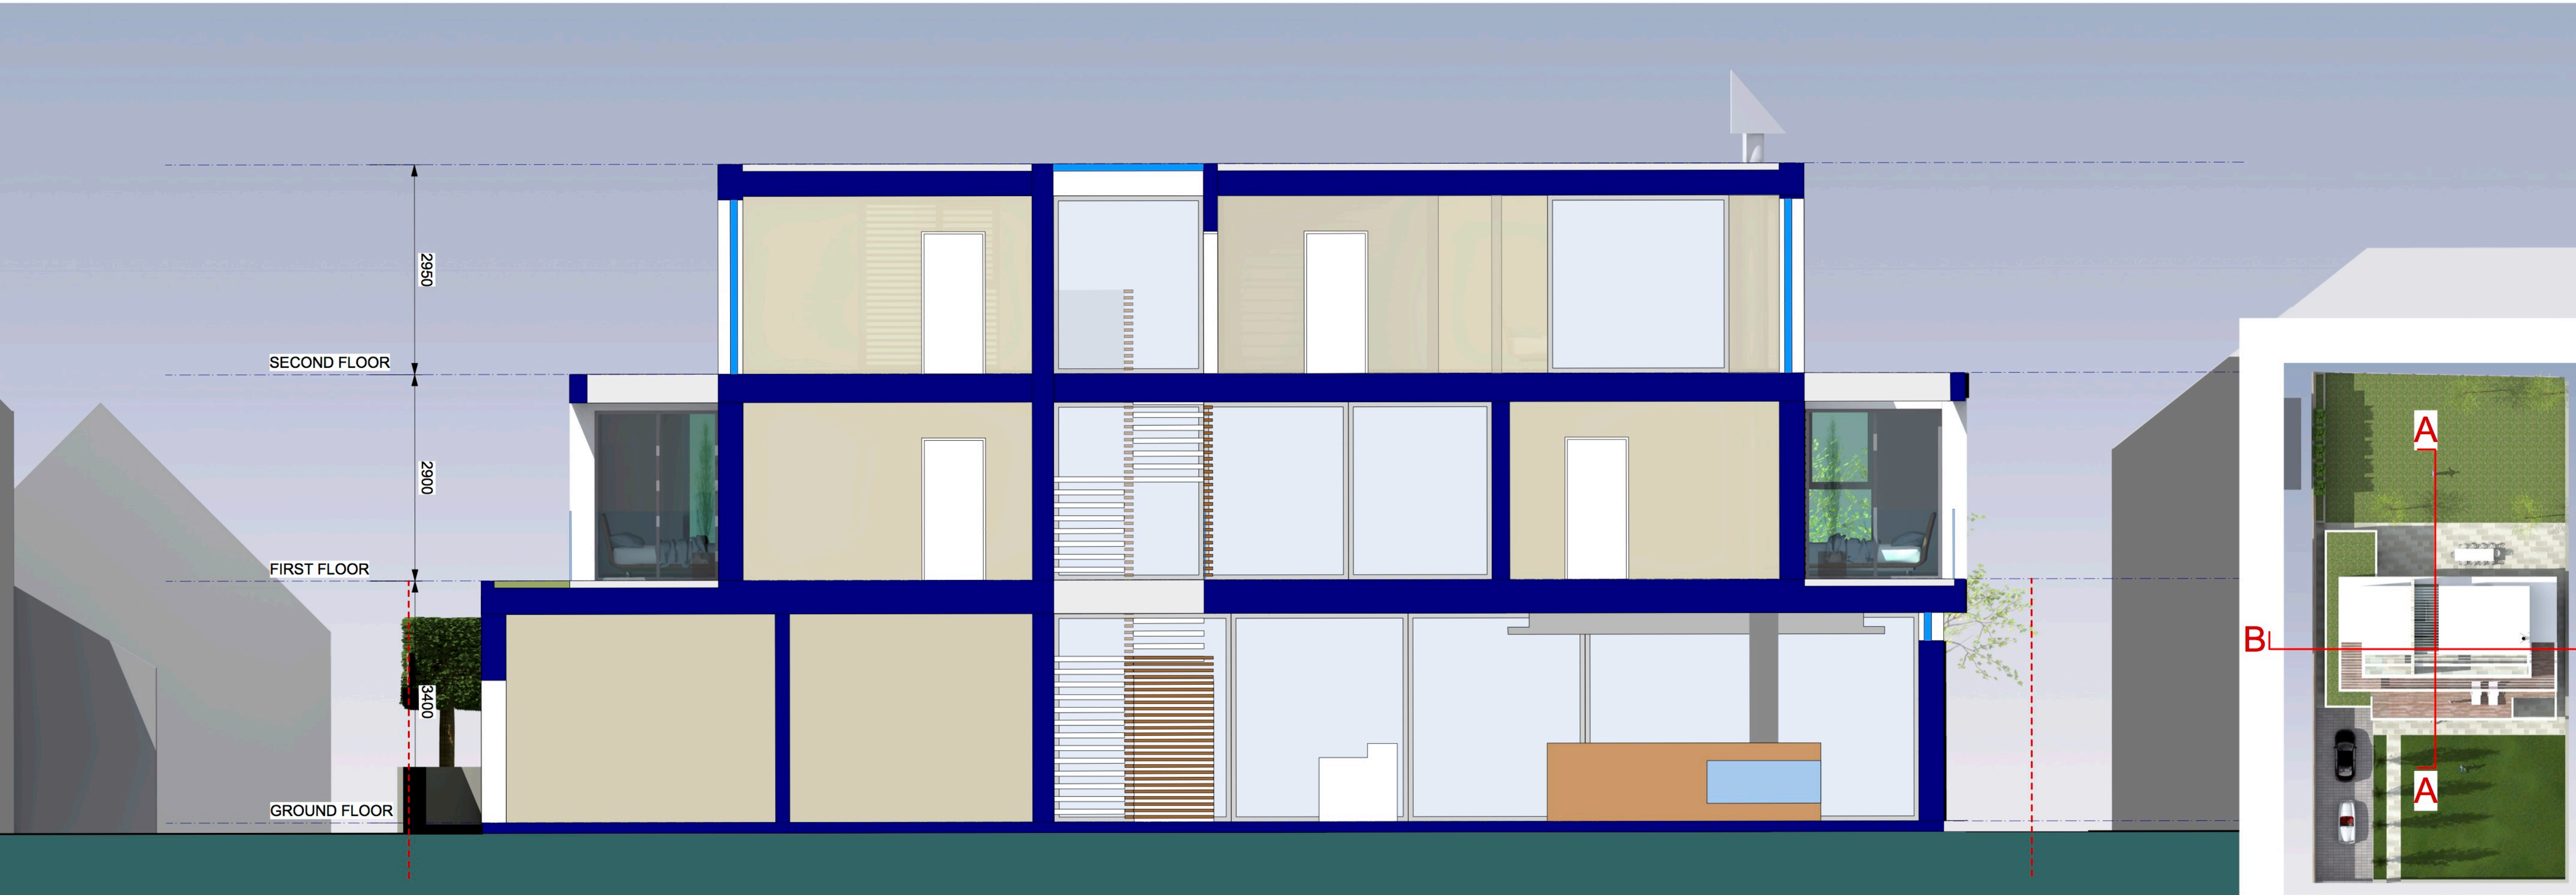

PROPOSED SECTION B-B

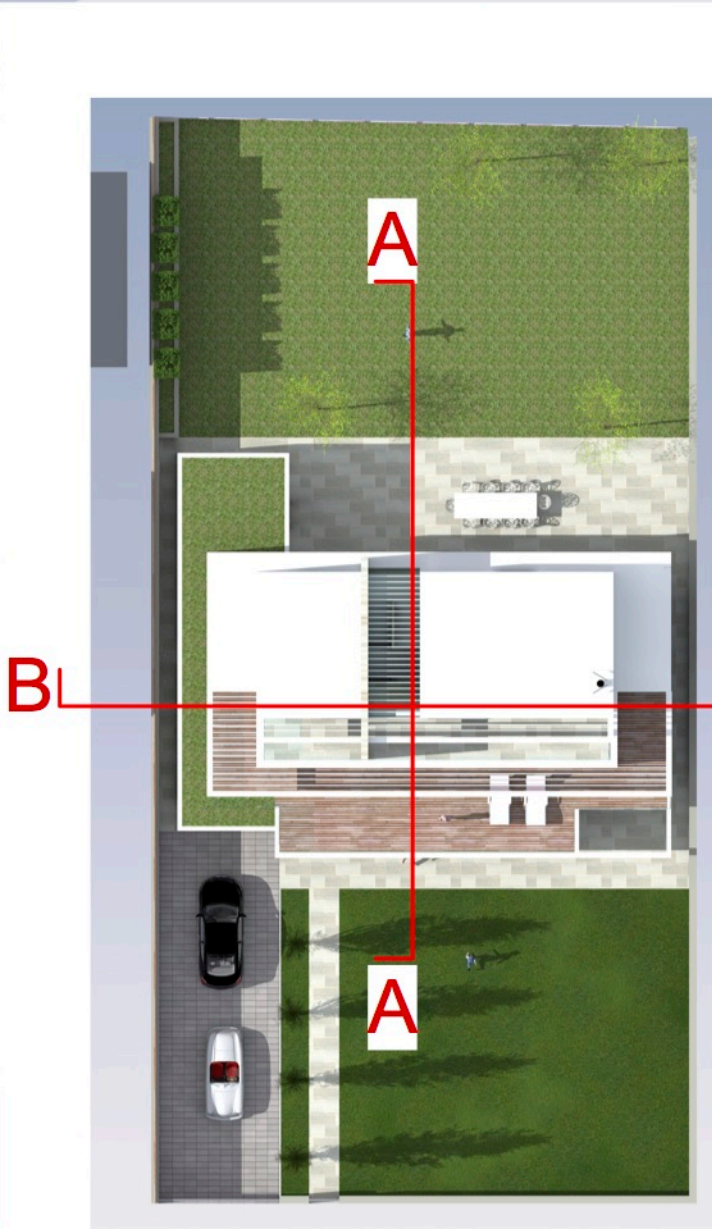

PLANNING

REV.	DATE	DESCRIPTION
PROJECT		
14 COASTAL ROAD EAST PRESTON BN16 1SJ		
DRAWING		
PROPOSED SECTIONS		
CLIENT		
MRS & MR CLARKE		
SCALE		DRAWN
1:50 @ A1 / 1:100 @A3		CHECK
DATE		REVISION
MAY 2017		B
DRAWING No.		
1714- PL1-12		
© copyright retained		