




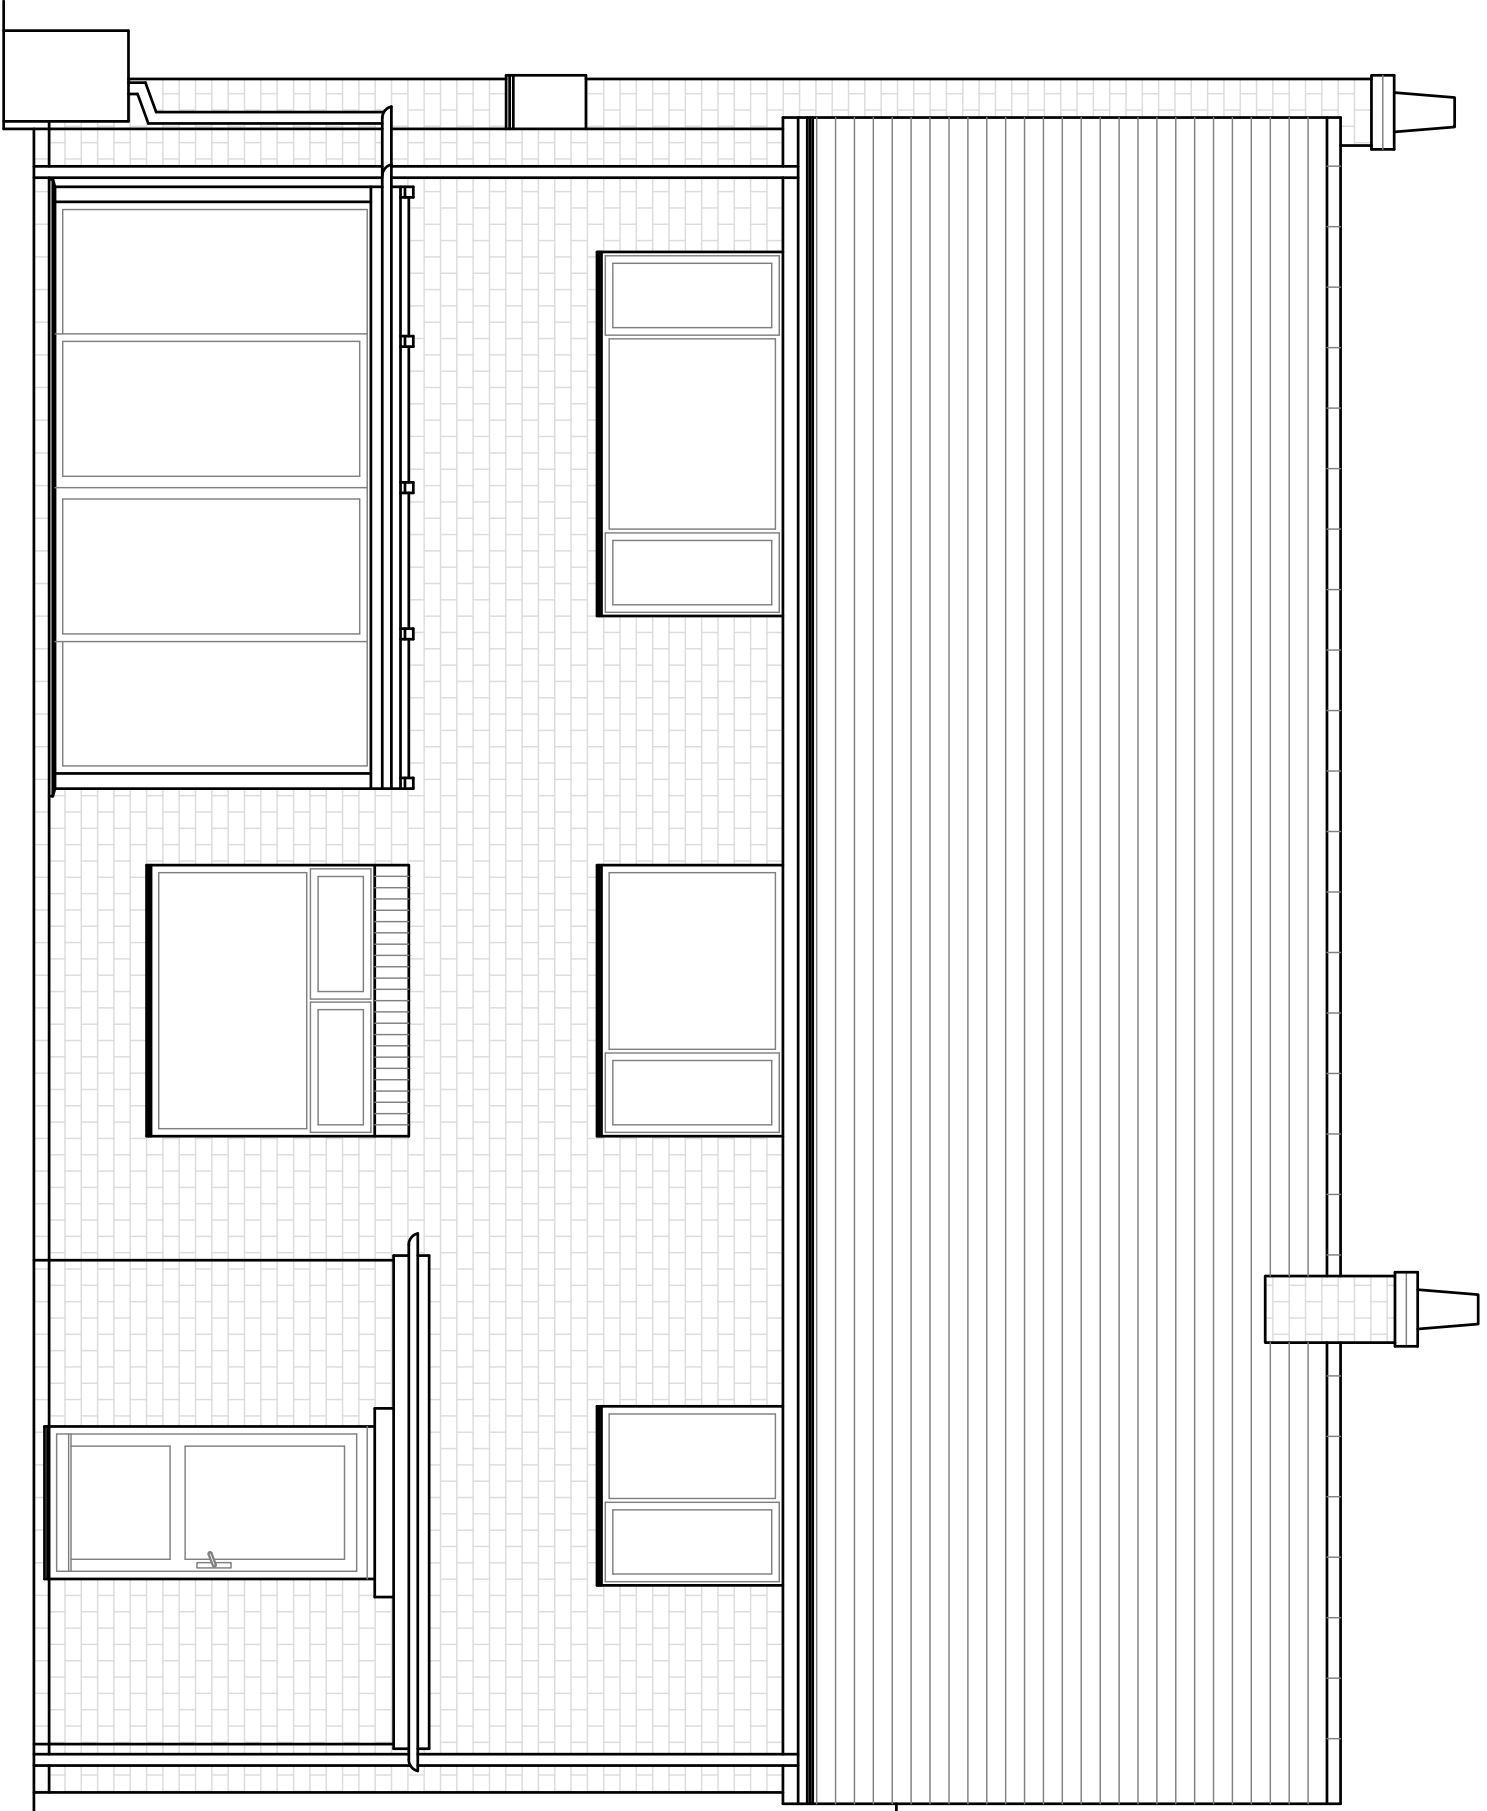


Existing Rear (East) Elevation

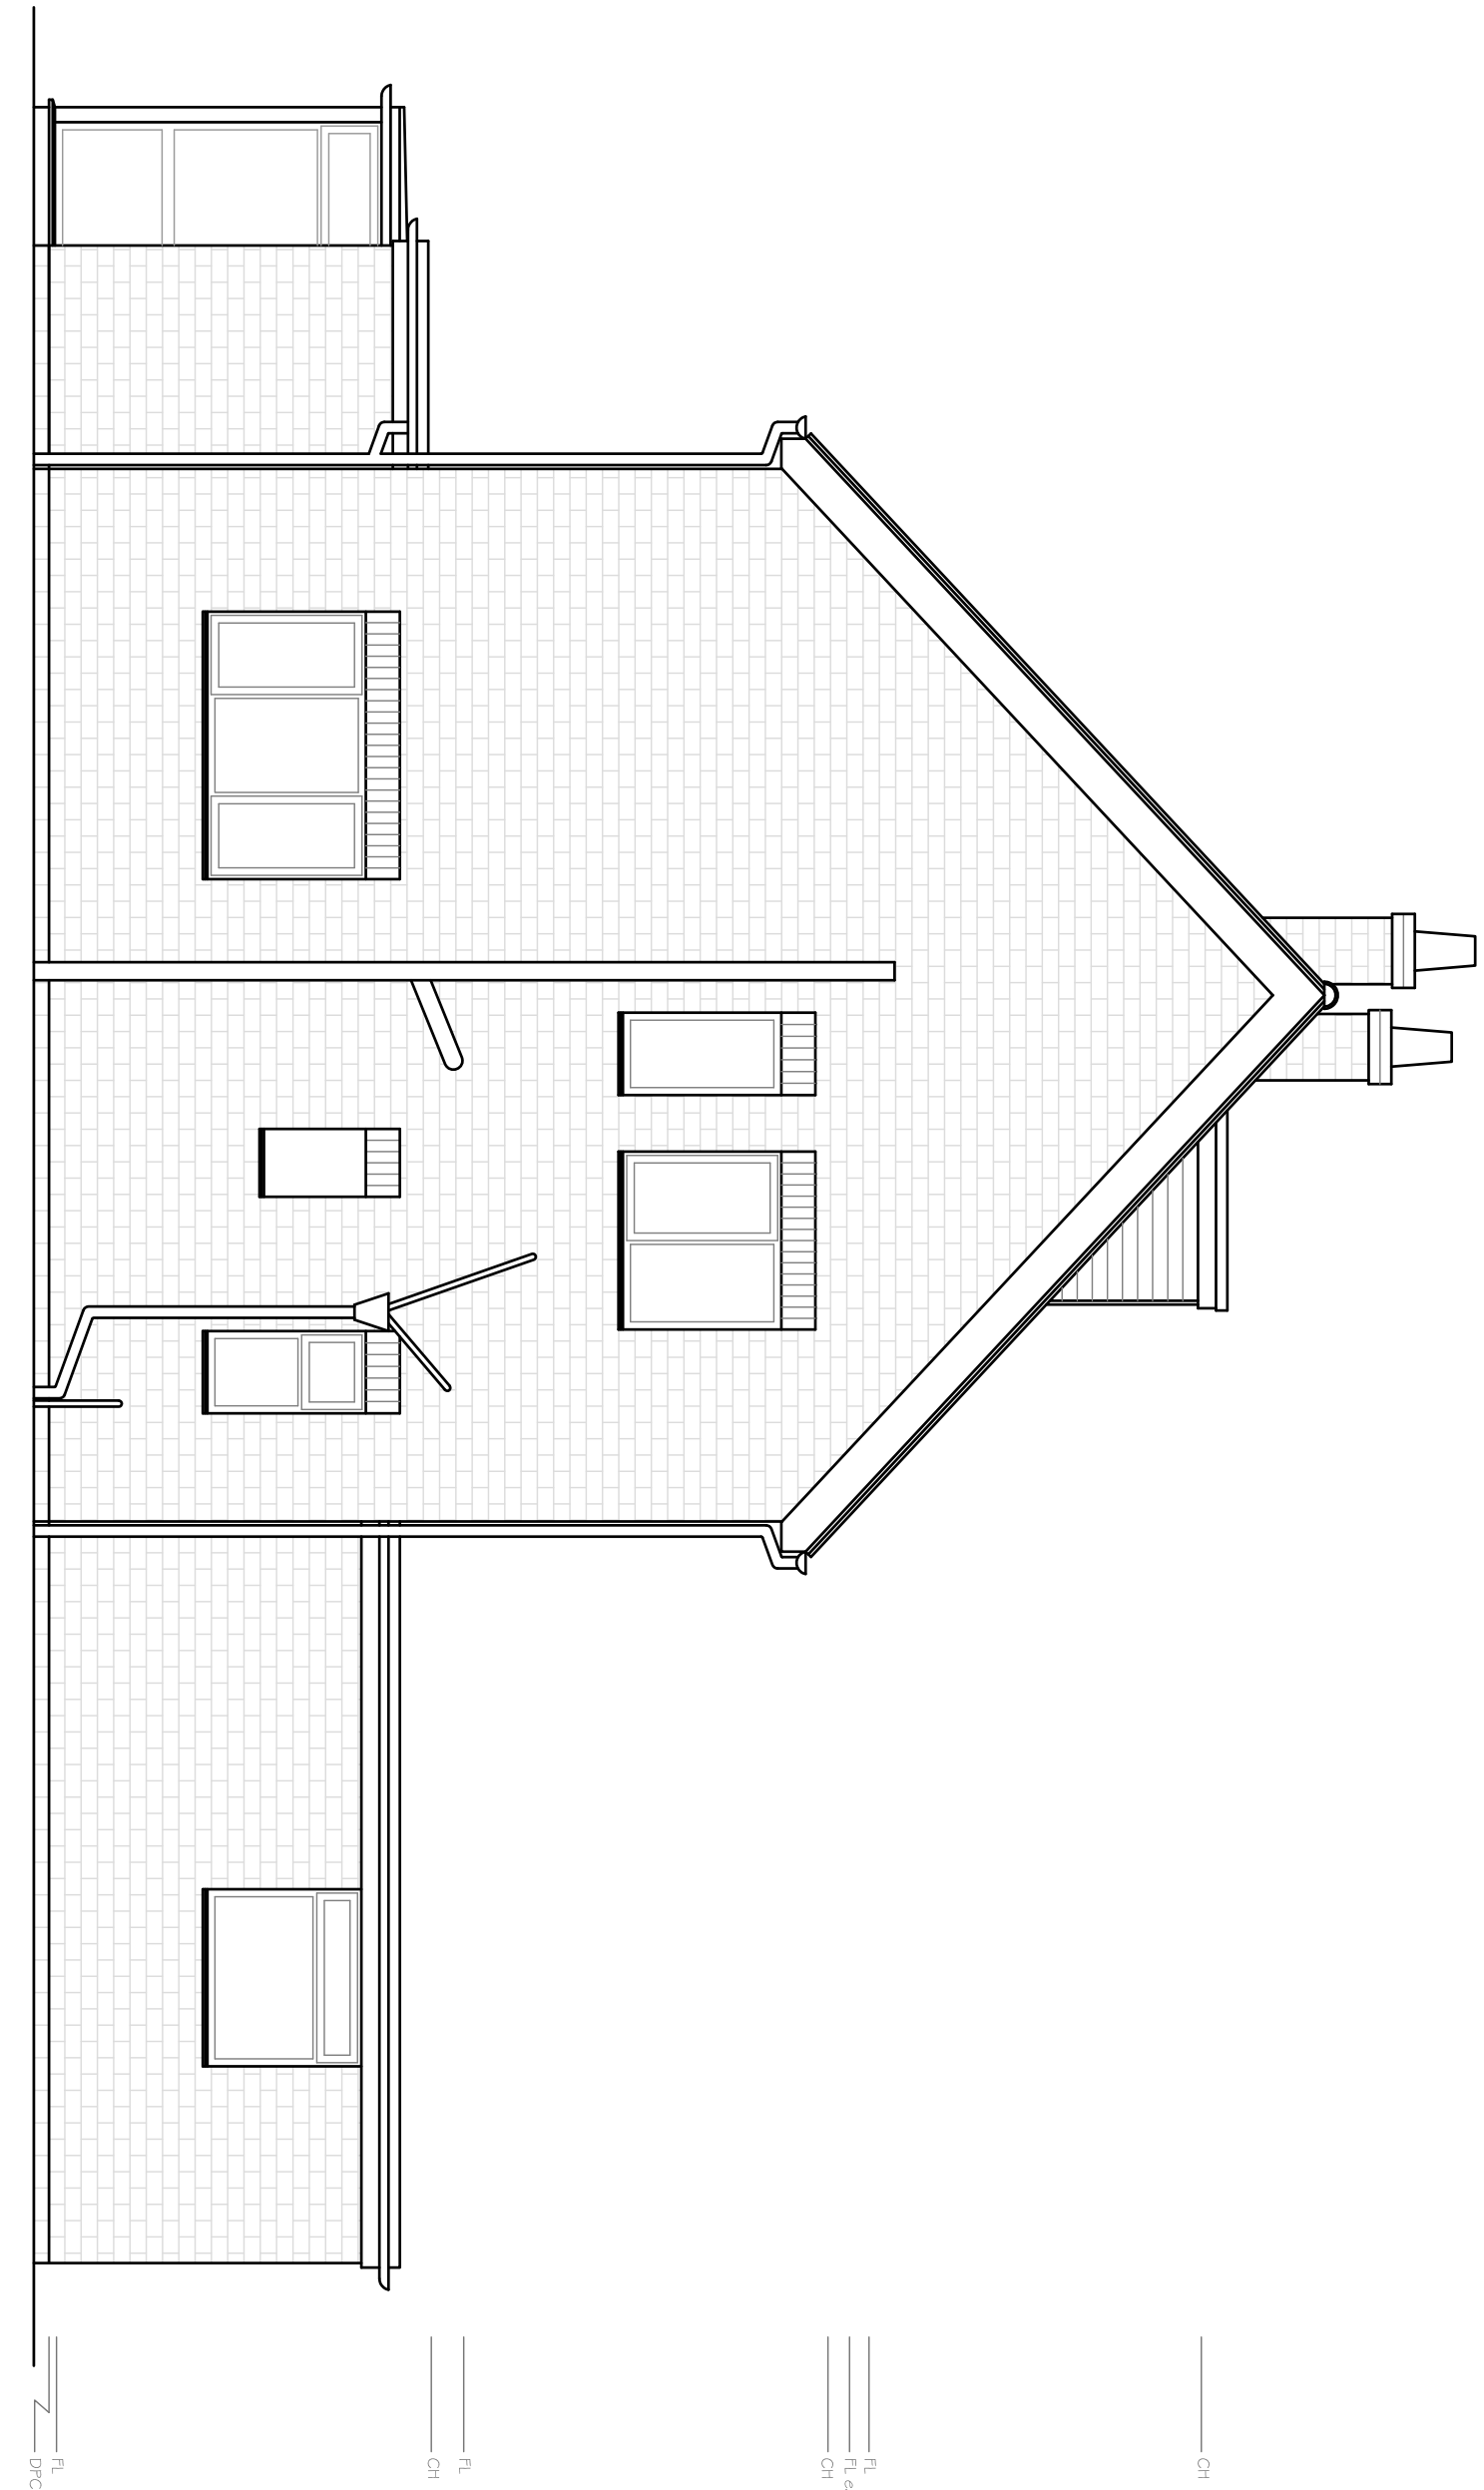


Existing Side (North) Elevation

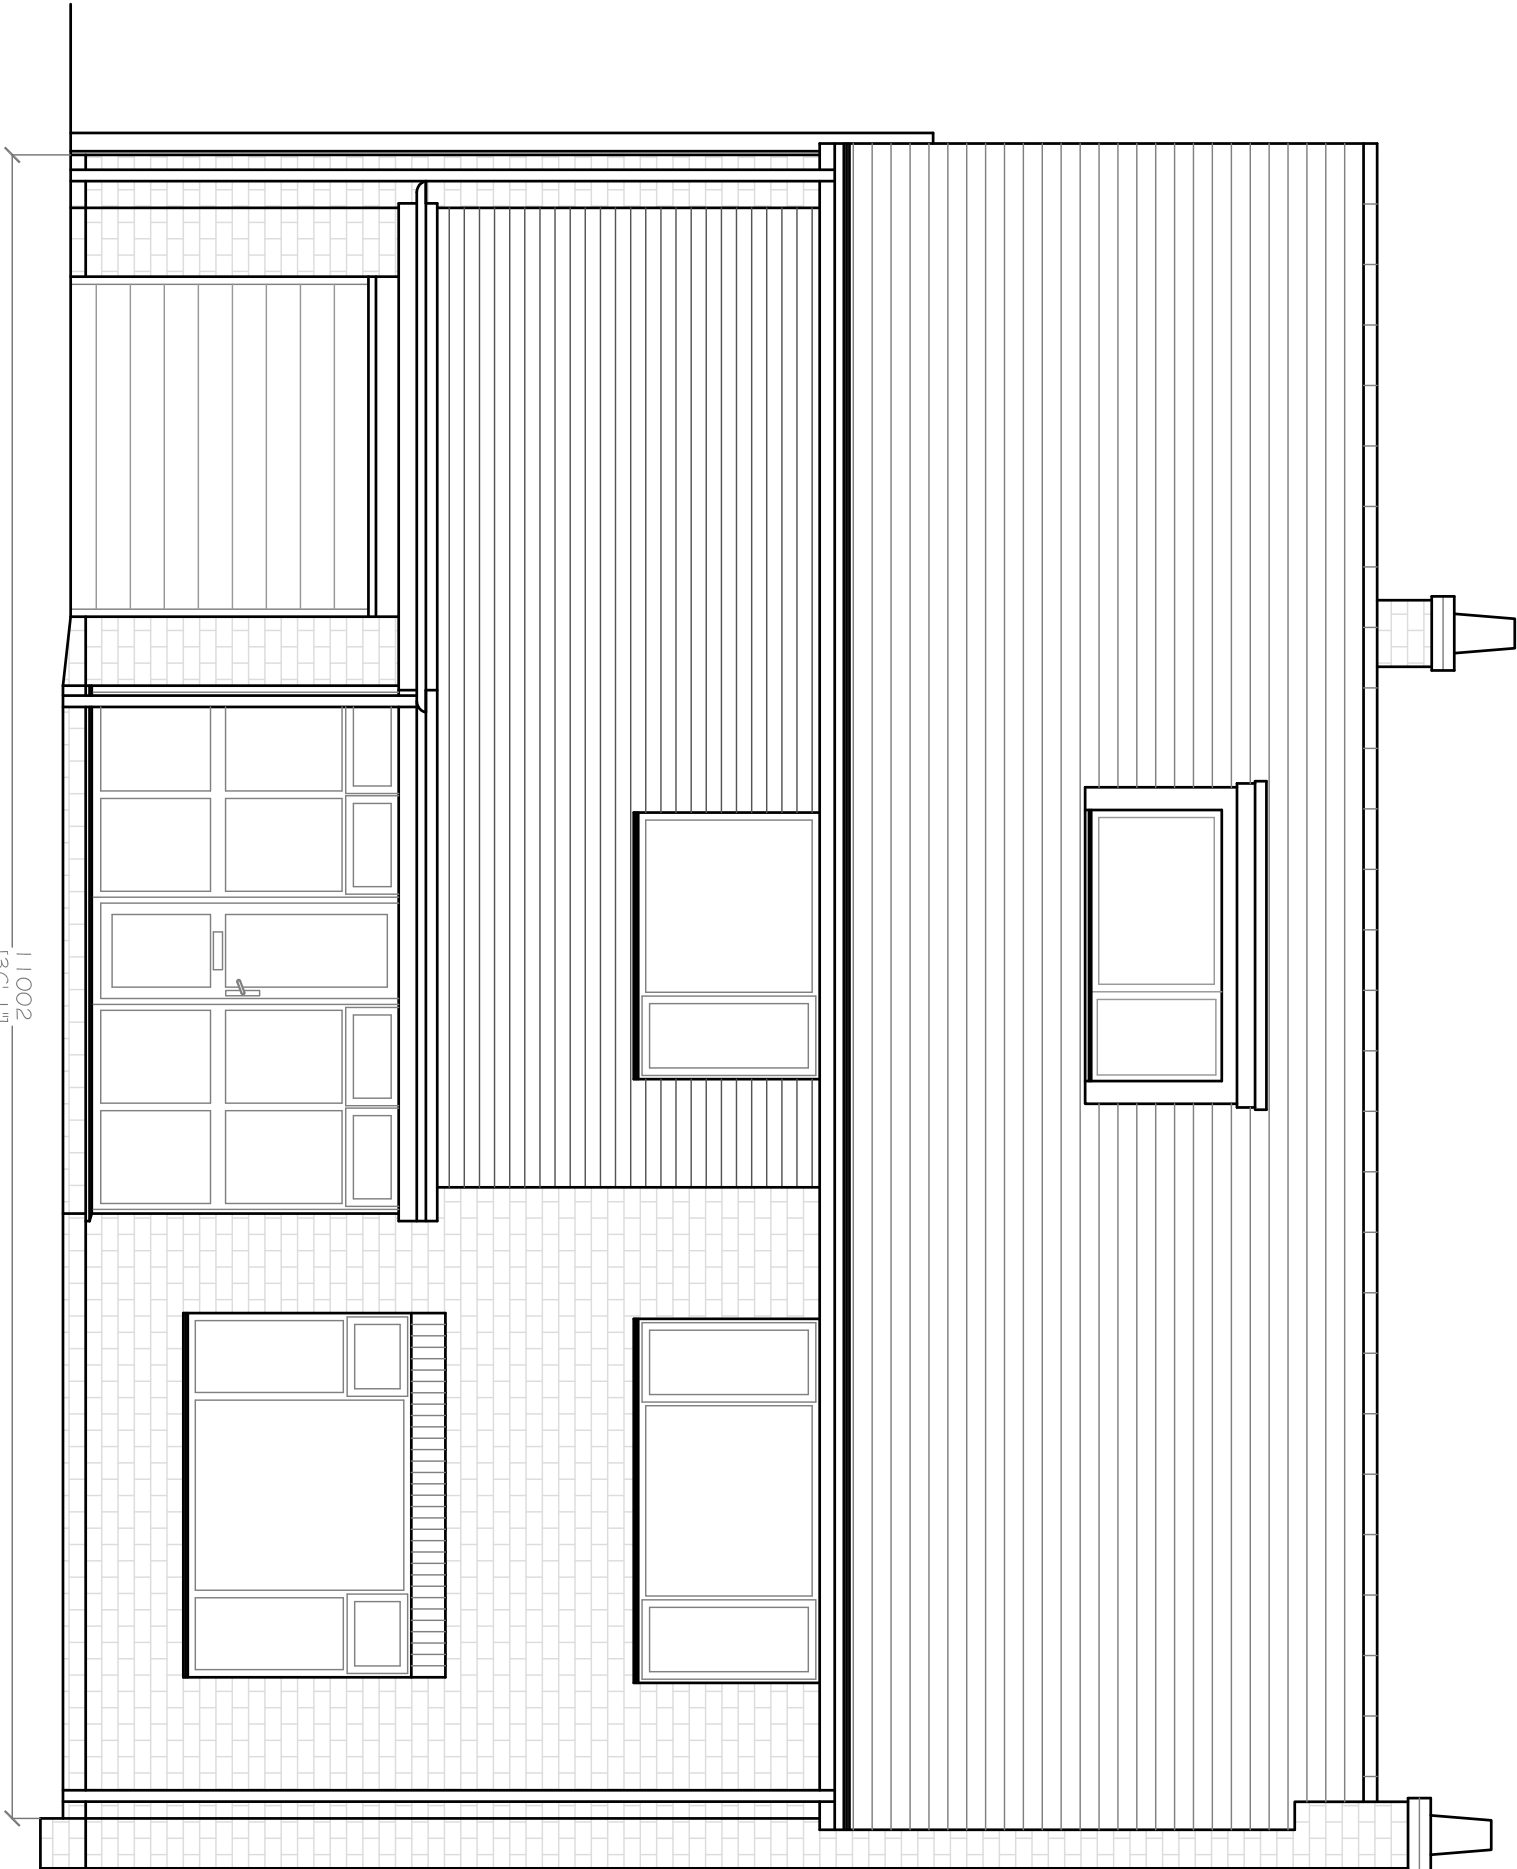

Existing Front (West) Elevation

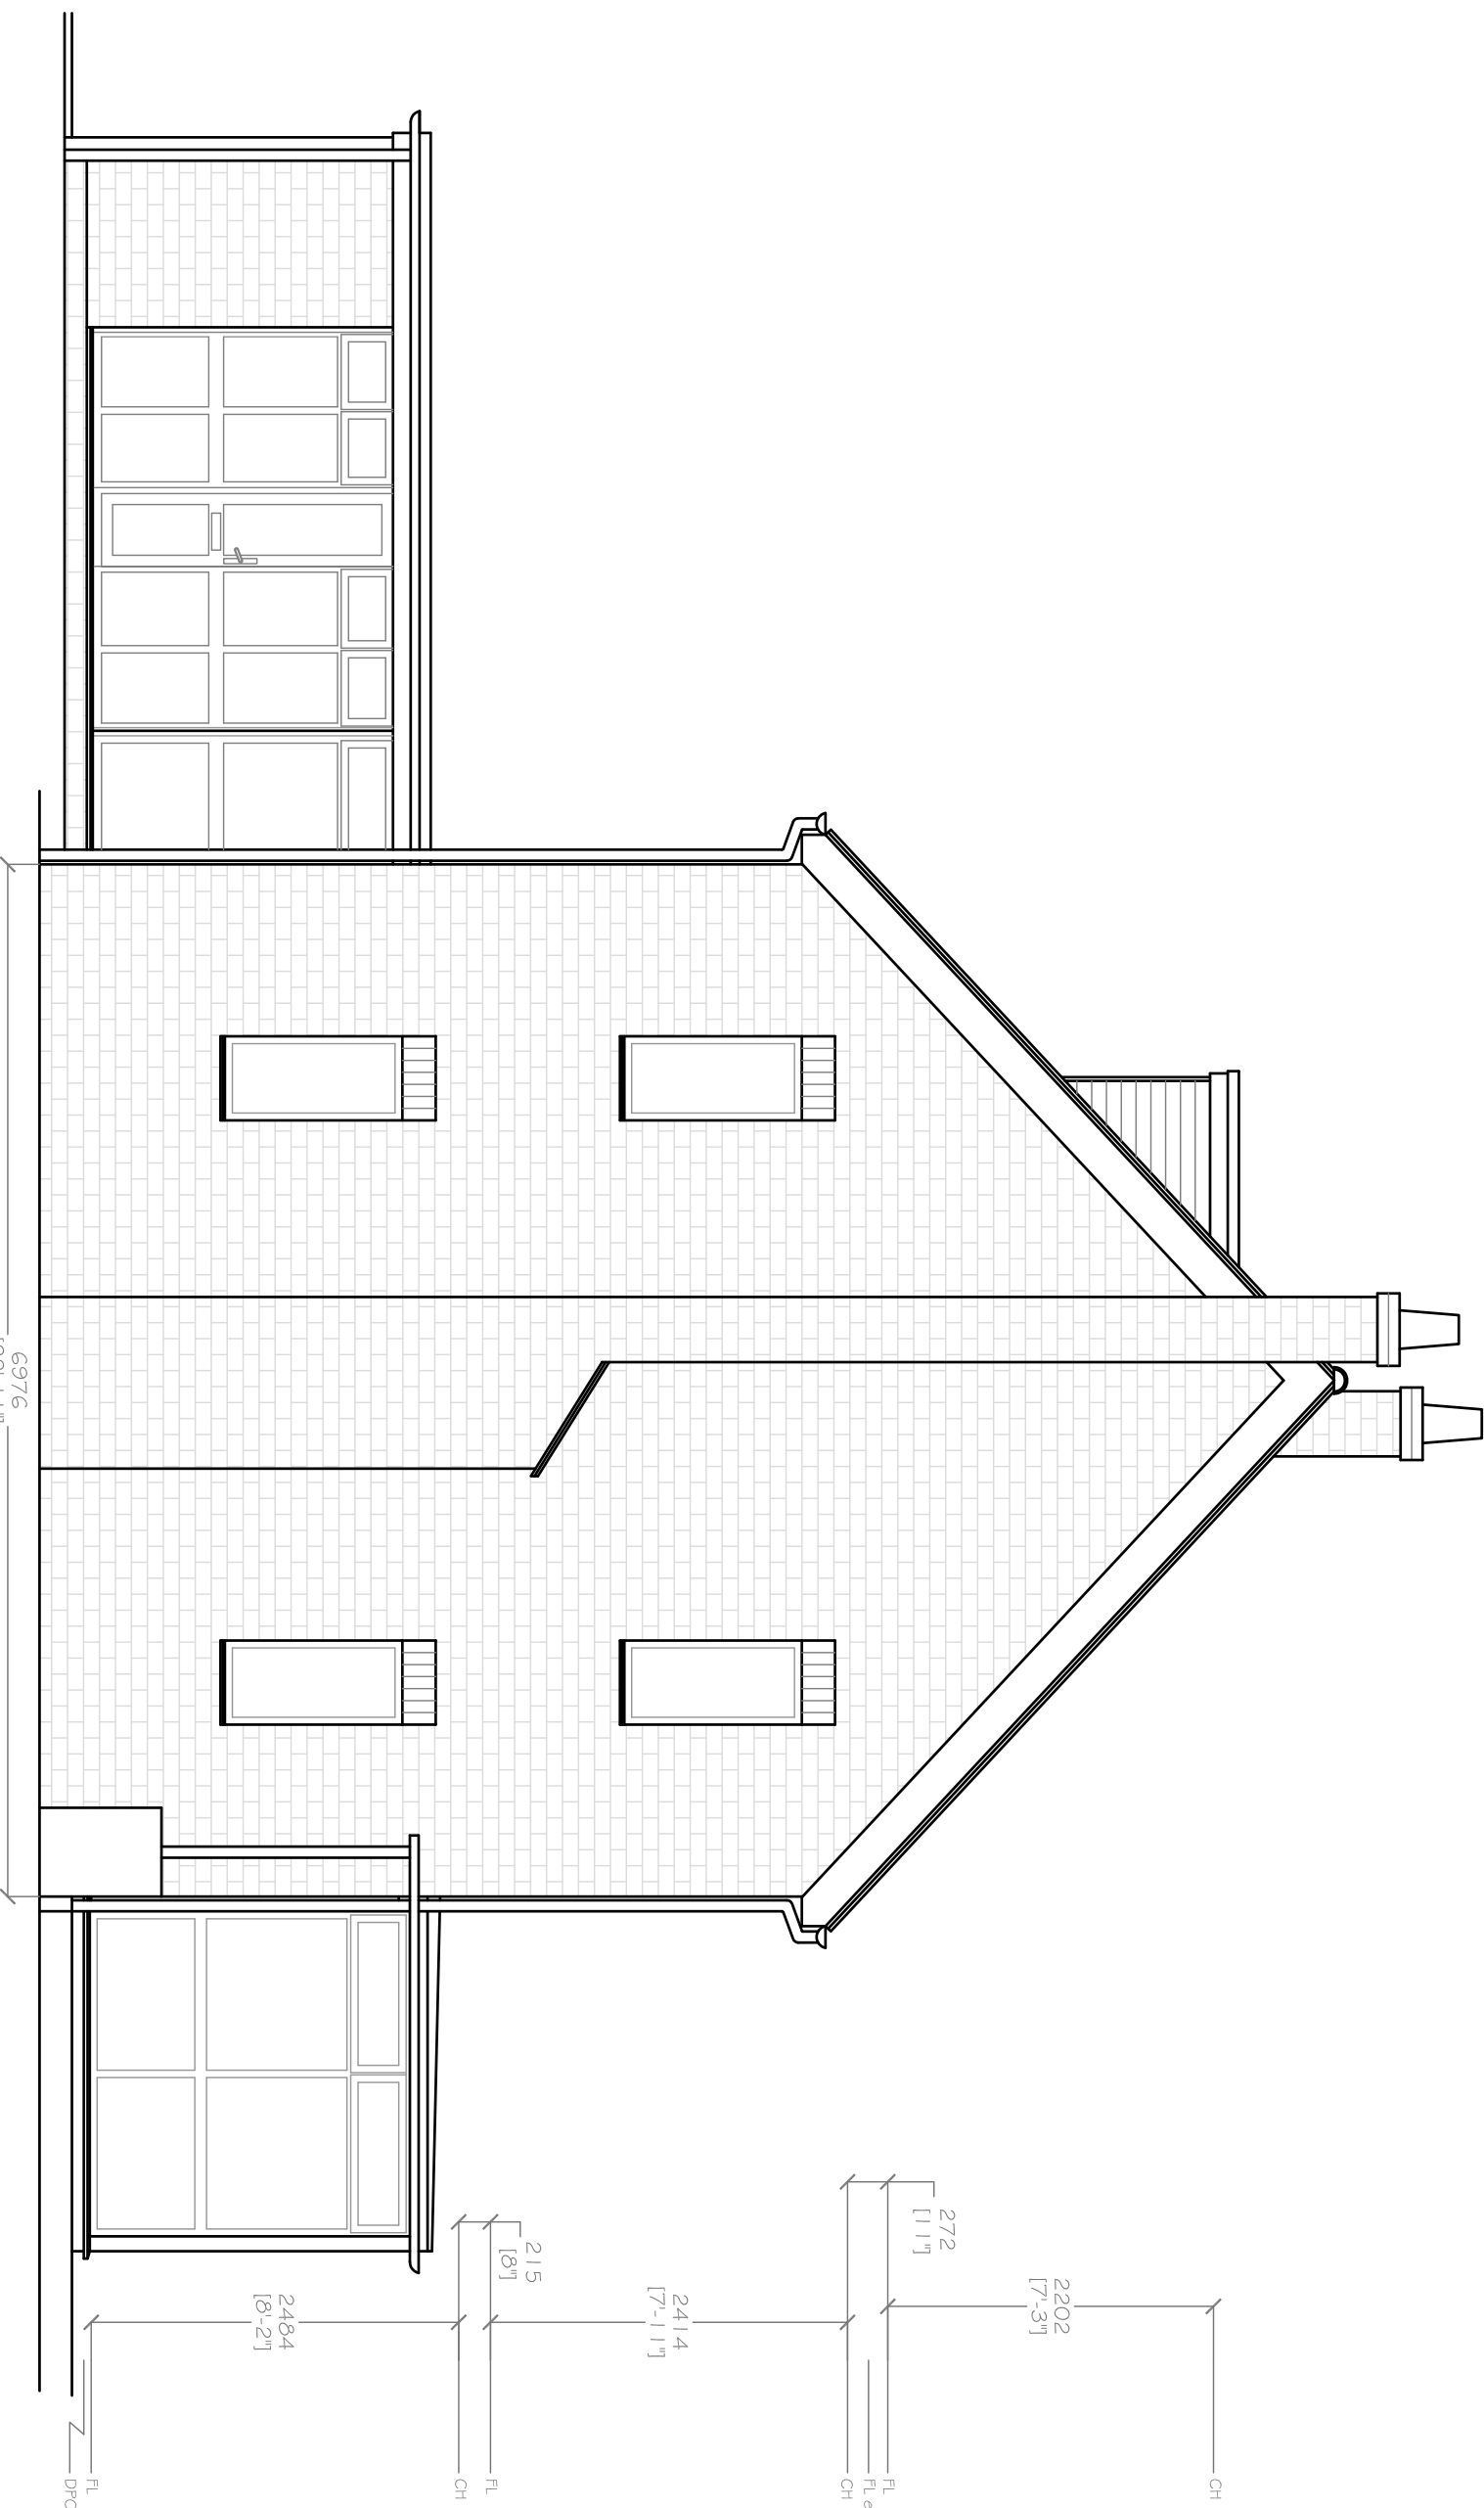

Existing Side (South) Elevation

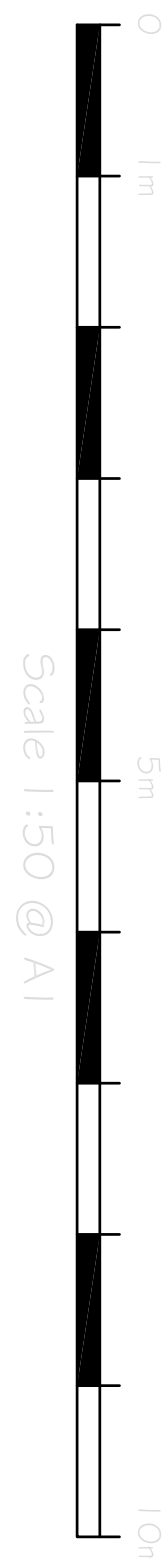

55 Shoreline Close North Bersted Bognor Regis West Sussex PO22 9AW		55 Shoreline Close North Bersted Bognor Regis West Sussex PO22 9AW
Reception 9am - 12pm	11 - 21 - 6th Fls	43 Golden Avenue East Peckham BN16 7QX
Working Hours	November 2021	November 2021