
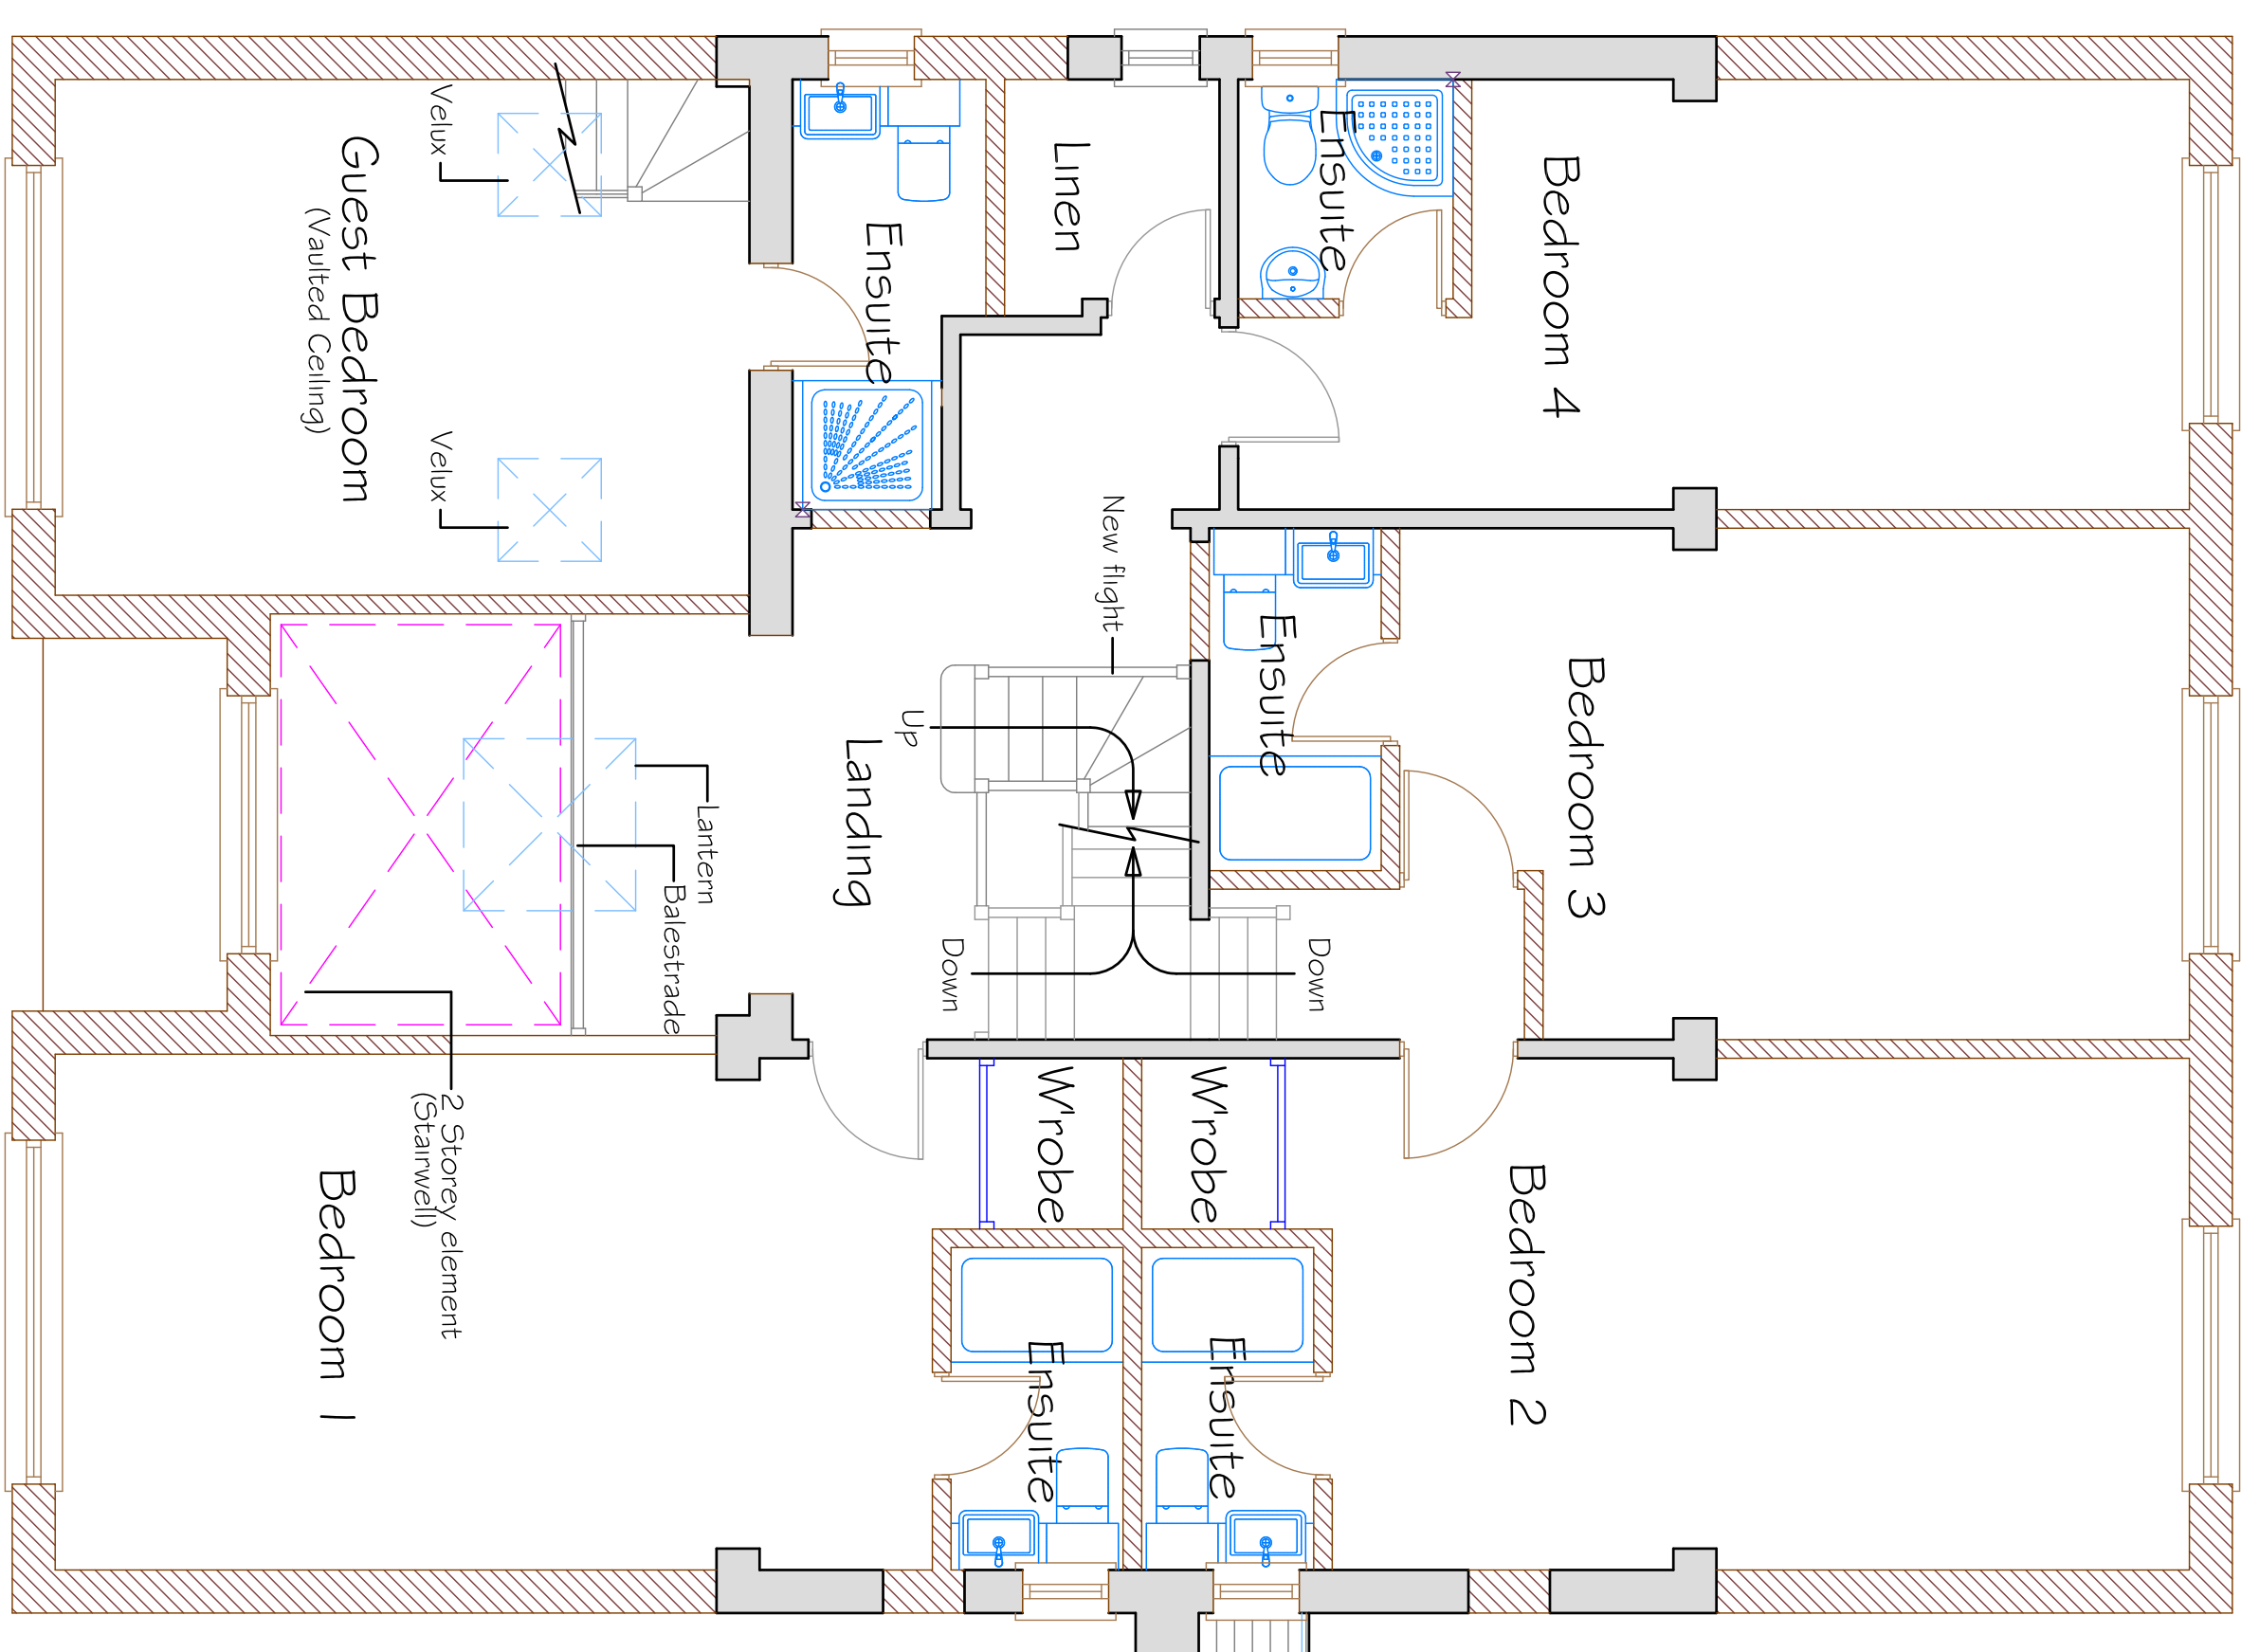


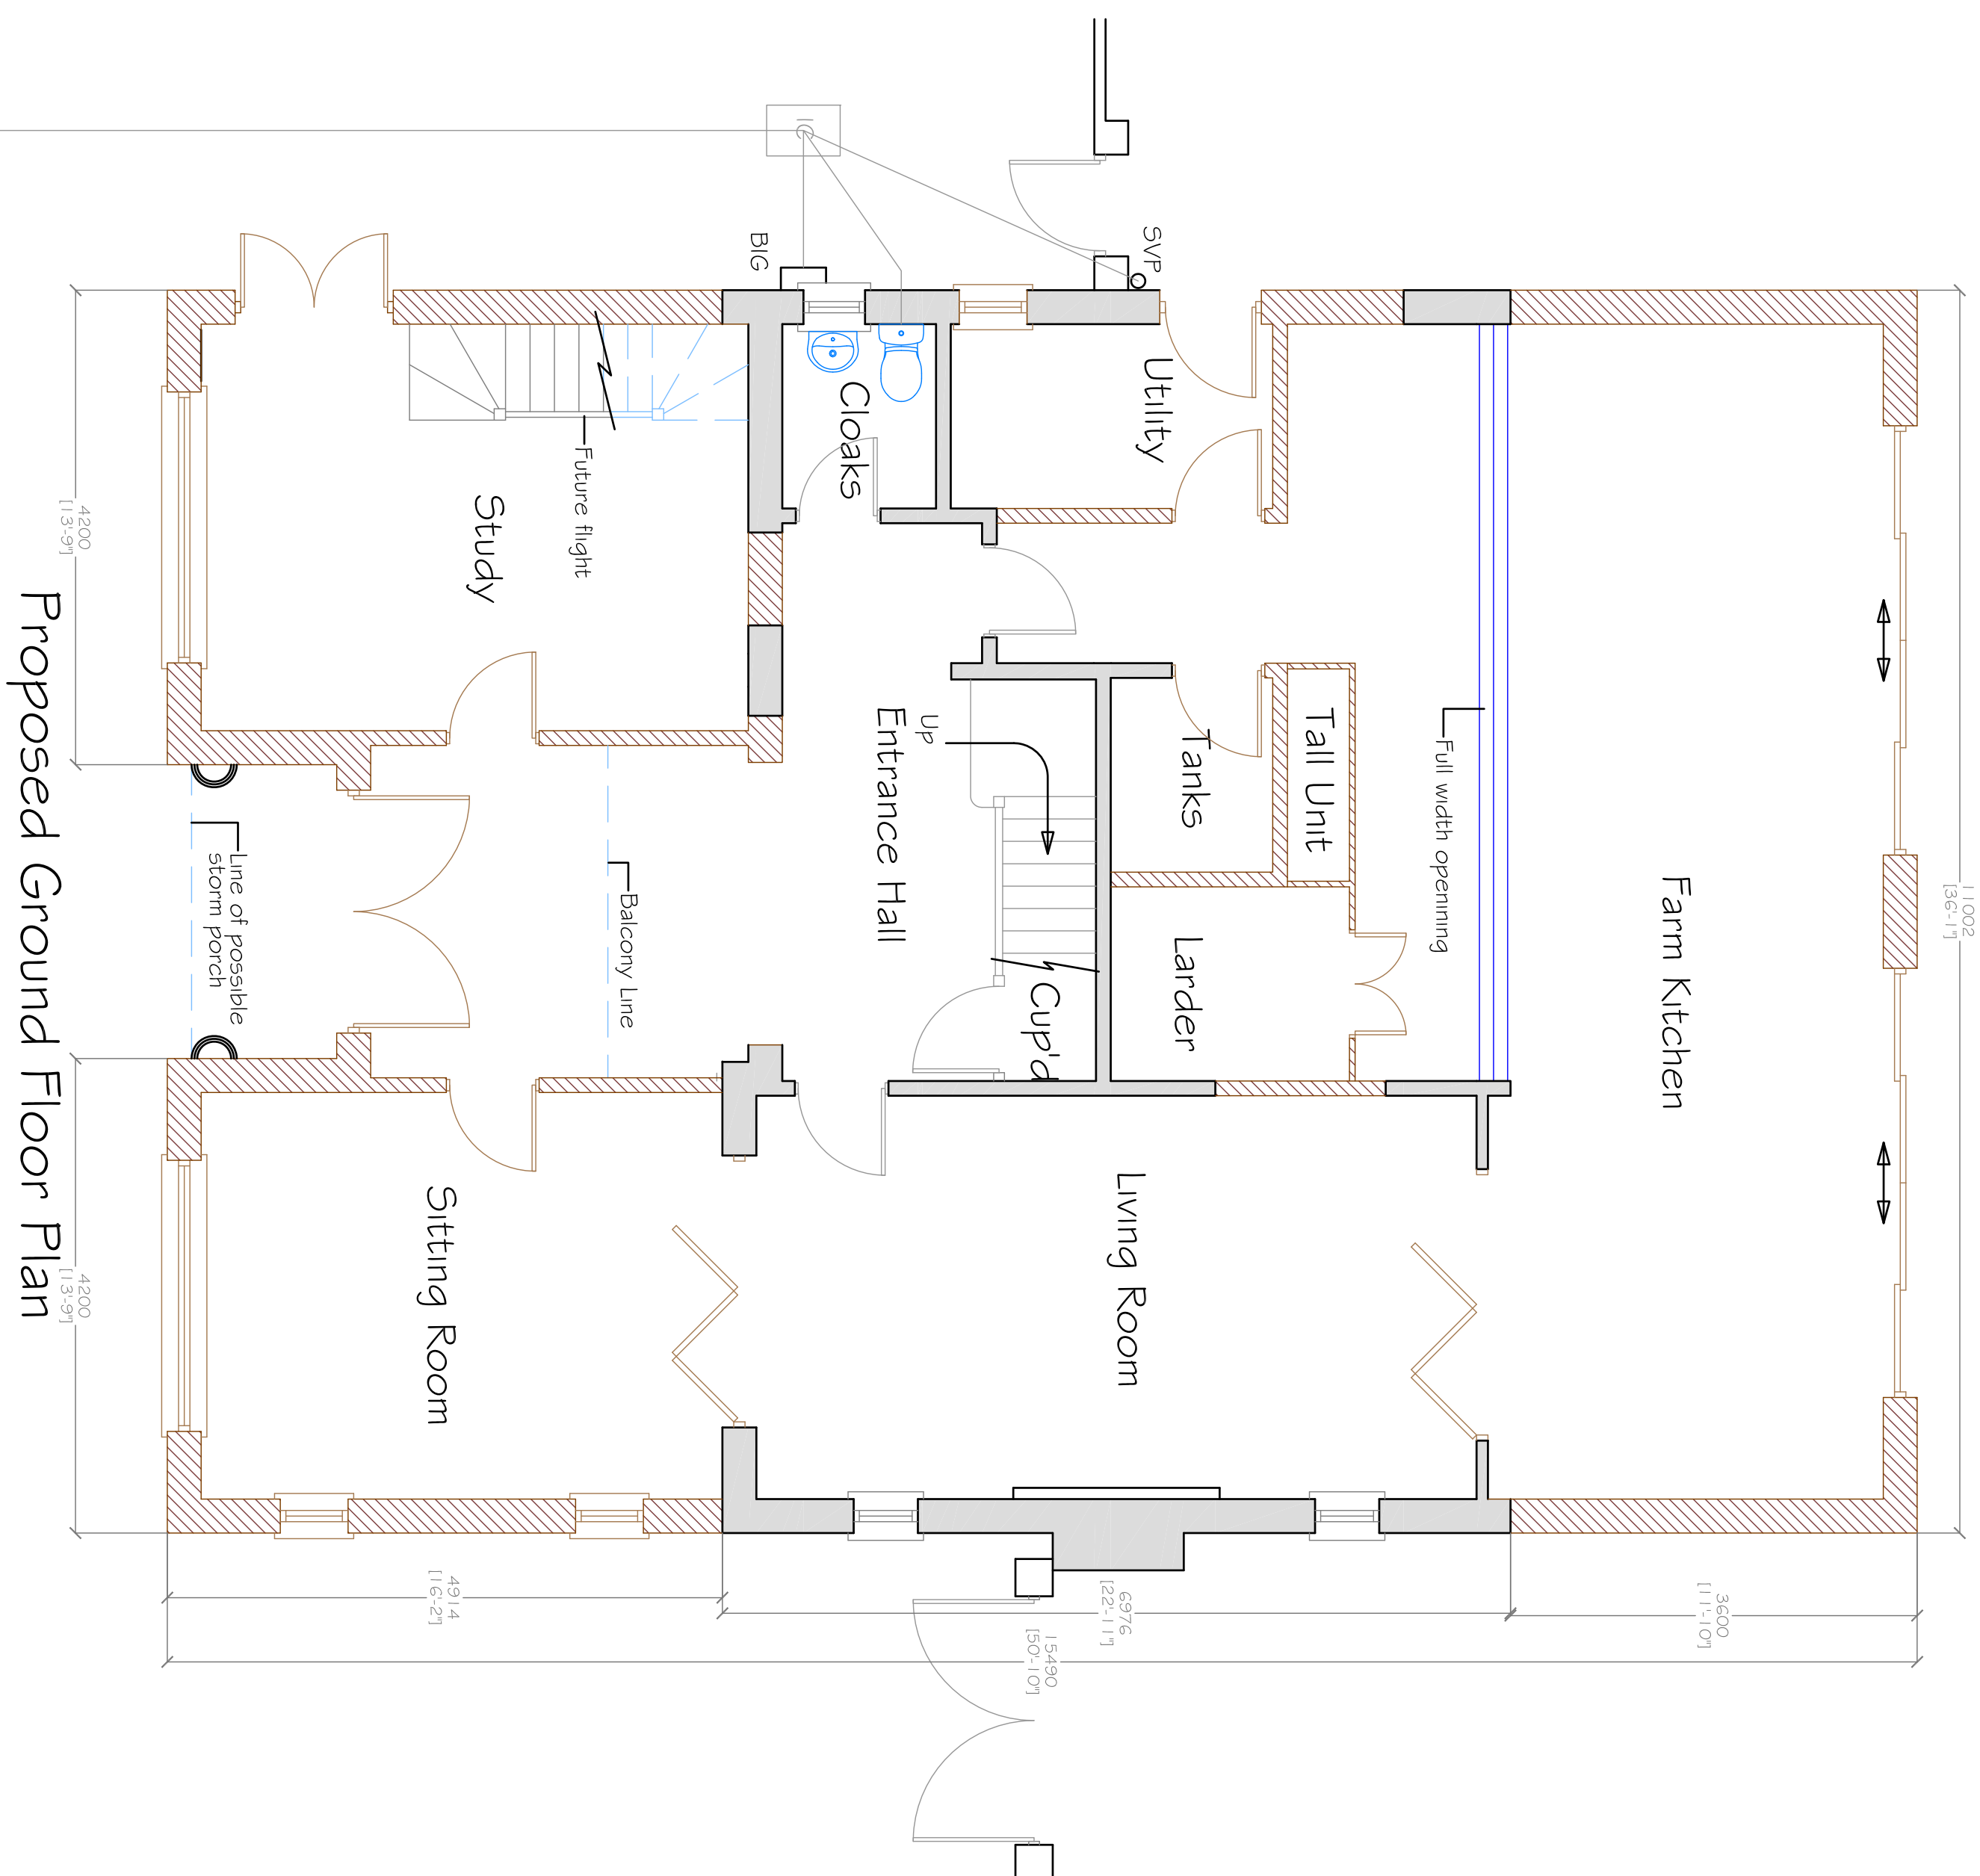

		Accepted lease design Yes to the proposed service presentation Tel: 011 243 830999 Mobile: 071705 506347 Email: john.design@btinternet.com	
		Johns Design	
63 Stonegate Close North Peckold Bognor Regis West Sussex PO22 9CW		Yes to 1 - Z1 (CA TC)	
Nick Peters			
Refused	2011/21		
		43 Clarendon Avenue East Preston BN16 7QX	
Proposed Ground & First Floor Plans			
November 2021			