


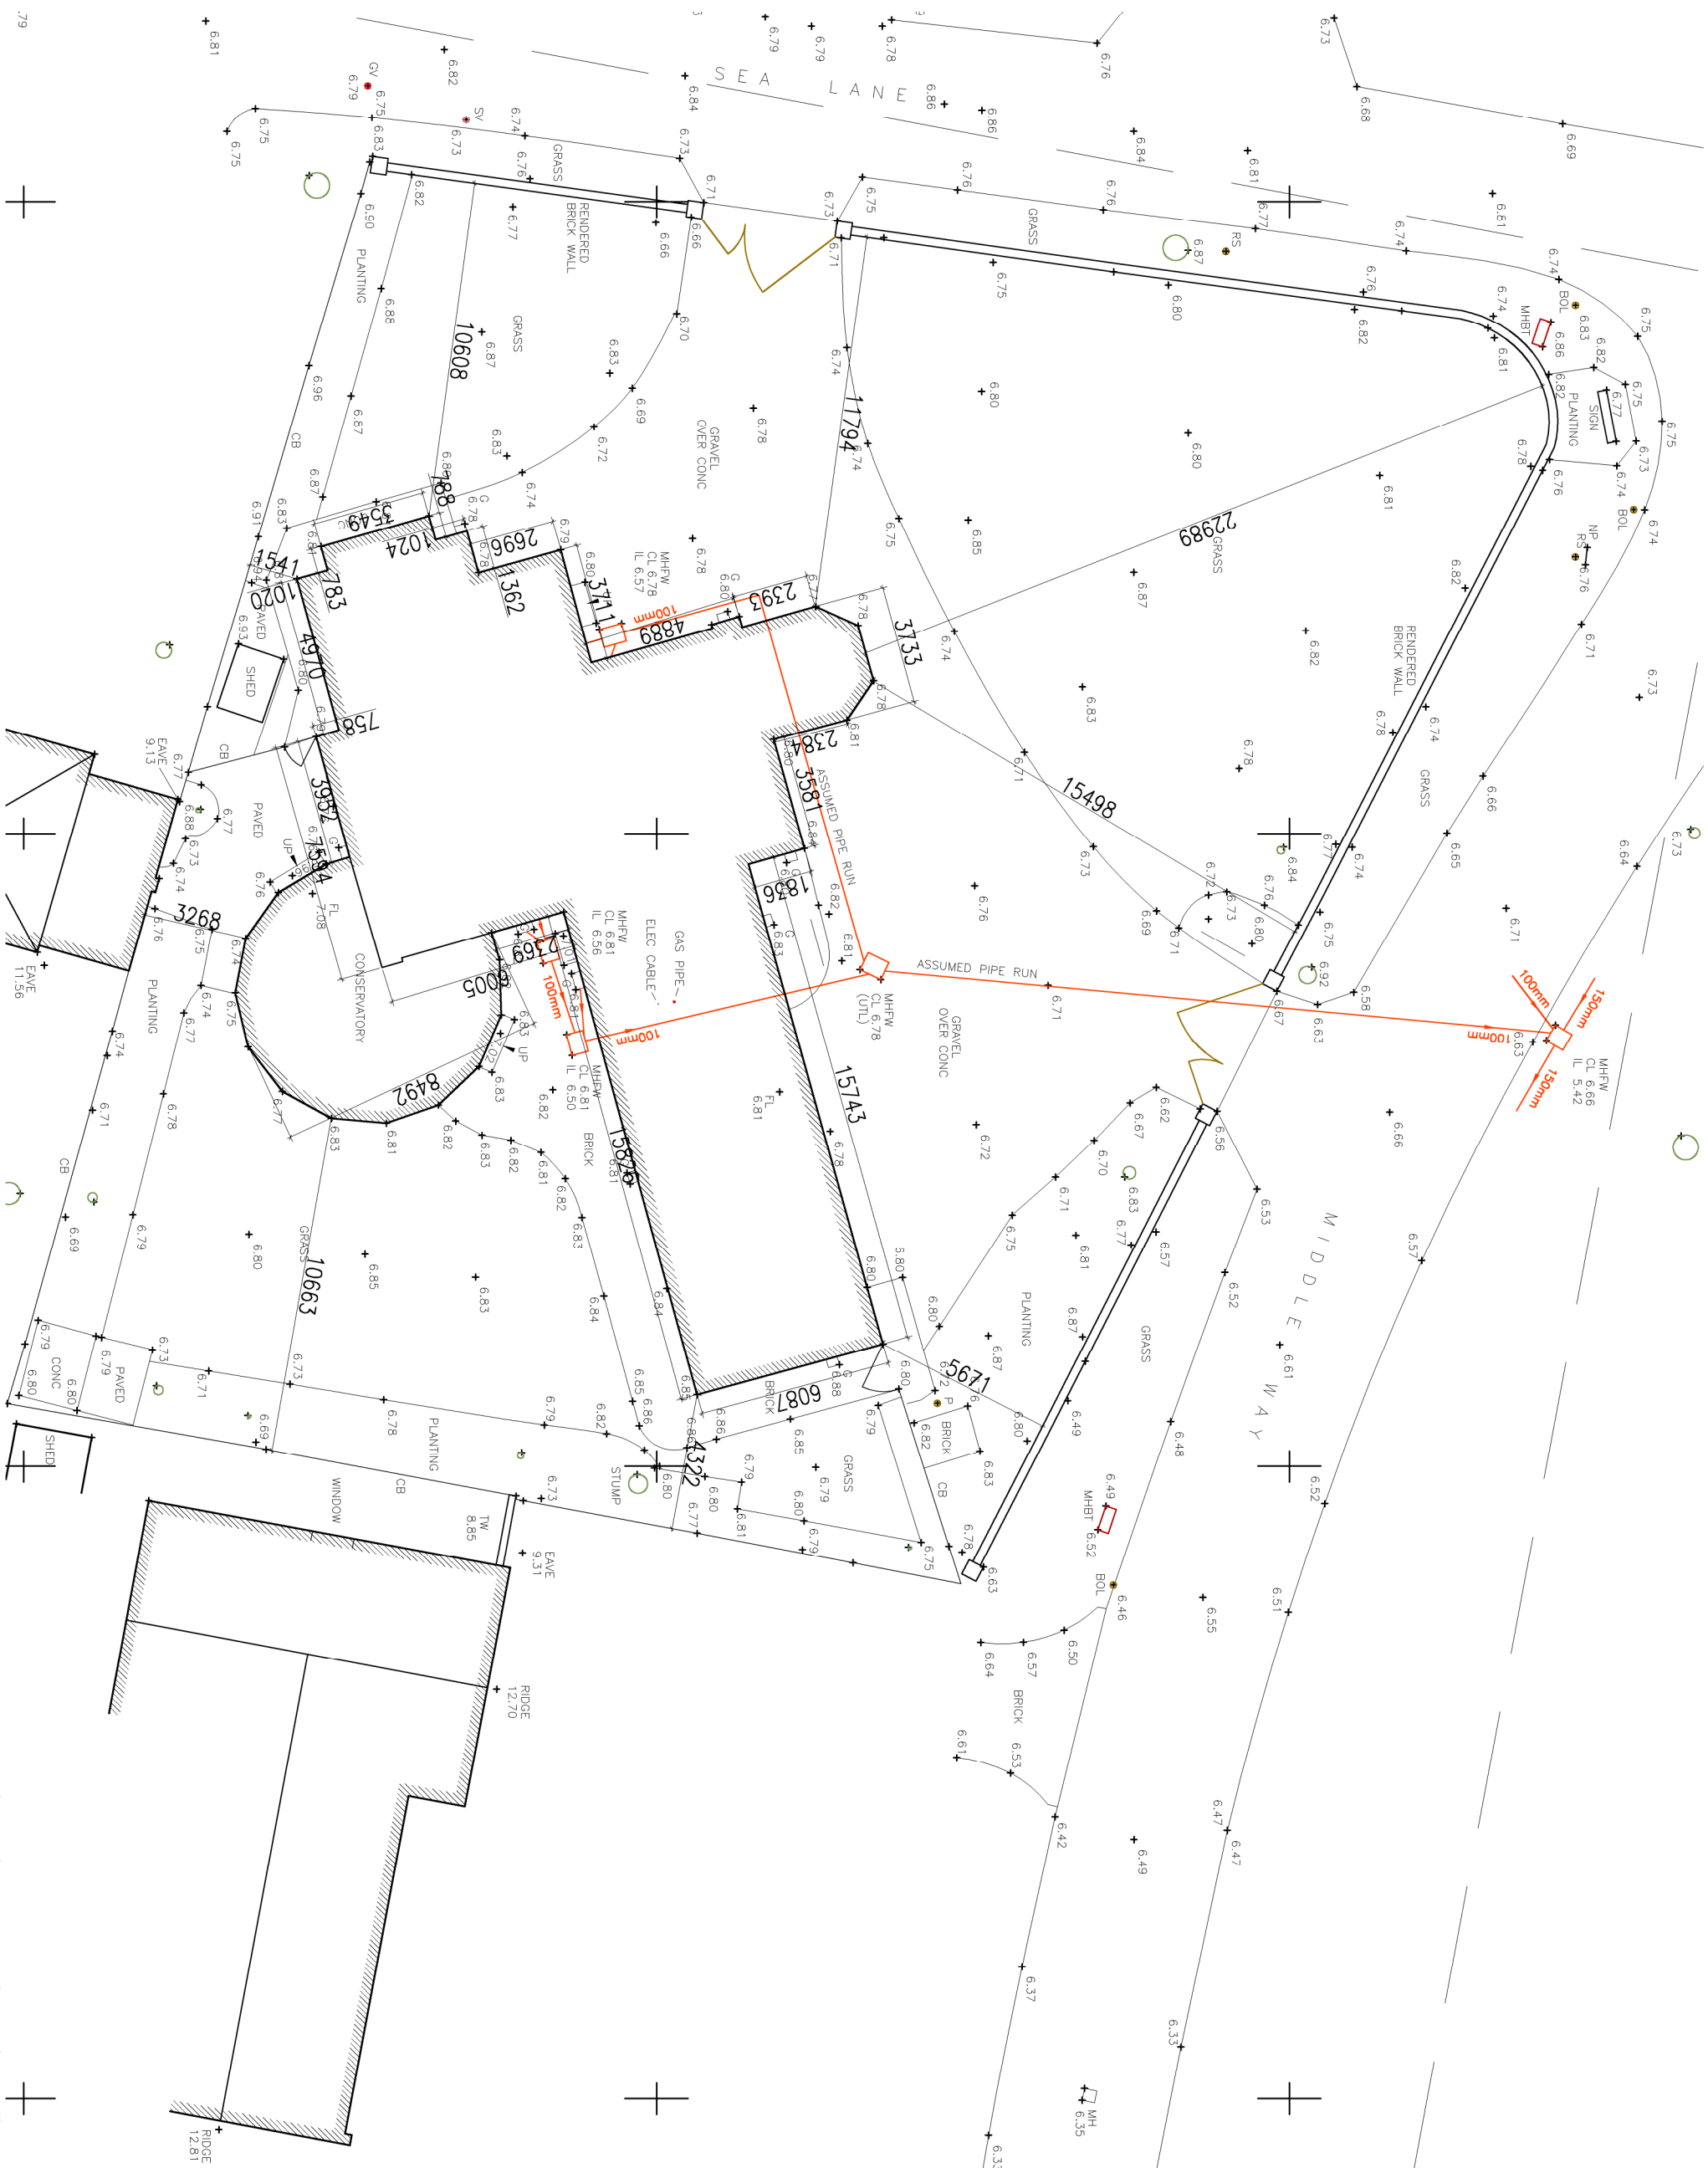

A vertical diagram representing a 10m structure. It consists of a central vertical line with horizontal tick marks at 2m intervals. The segments are labeled on the right side: 0m, 2m, 4m, 6m, 8m, and 10m. The segments between 0m and 2m, 2m and 4m, 4m and 6m, 6m and 8m, and 8m and 10m are filled with black. The segments between 0m and 2m, 2m and 4m, 4m and 6m, 6m and 8m, and 8m and 10m are white.

B 150720 Title updated

client

Kingston Gorse, BN16 1RY

Existing topographical survey

scale **SHOWN@A3** date **09.10.16**

Architectural design service:

M 114/02