



SCALE

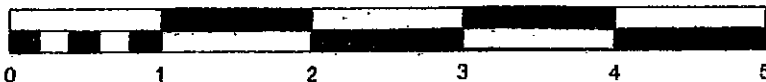

METRES

A4 paper size

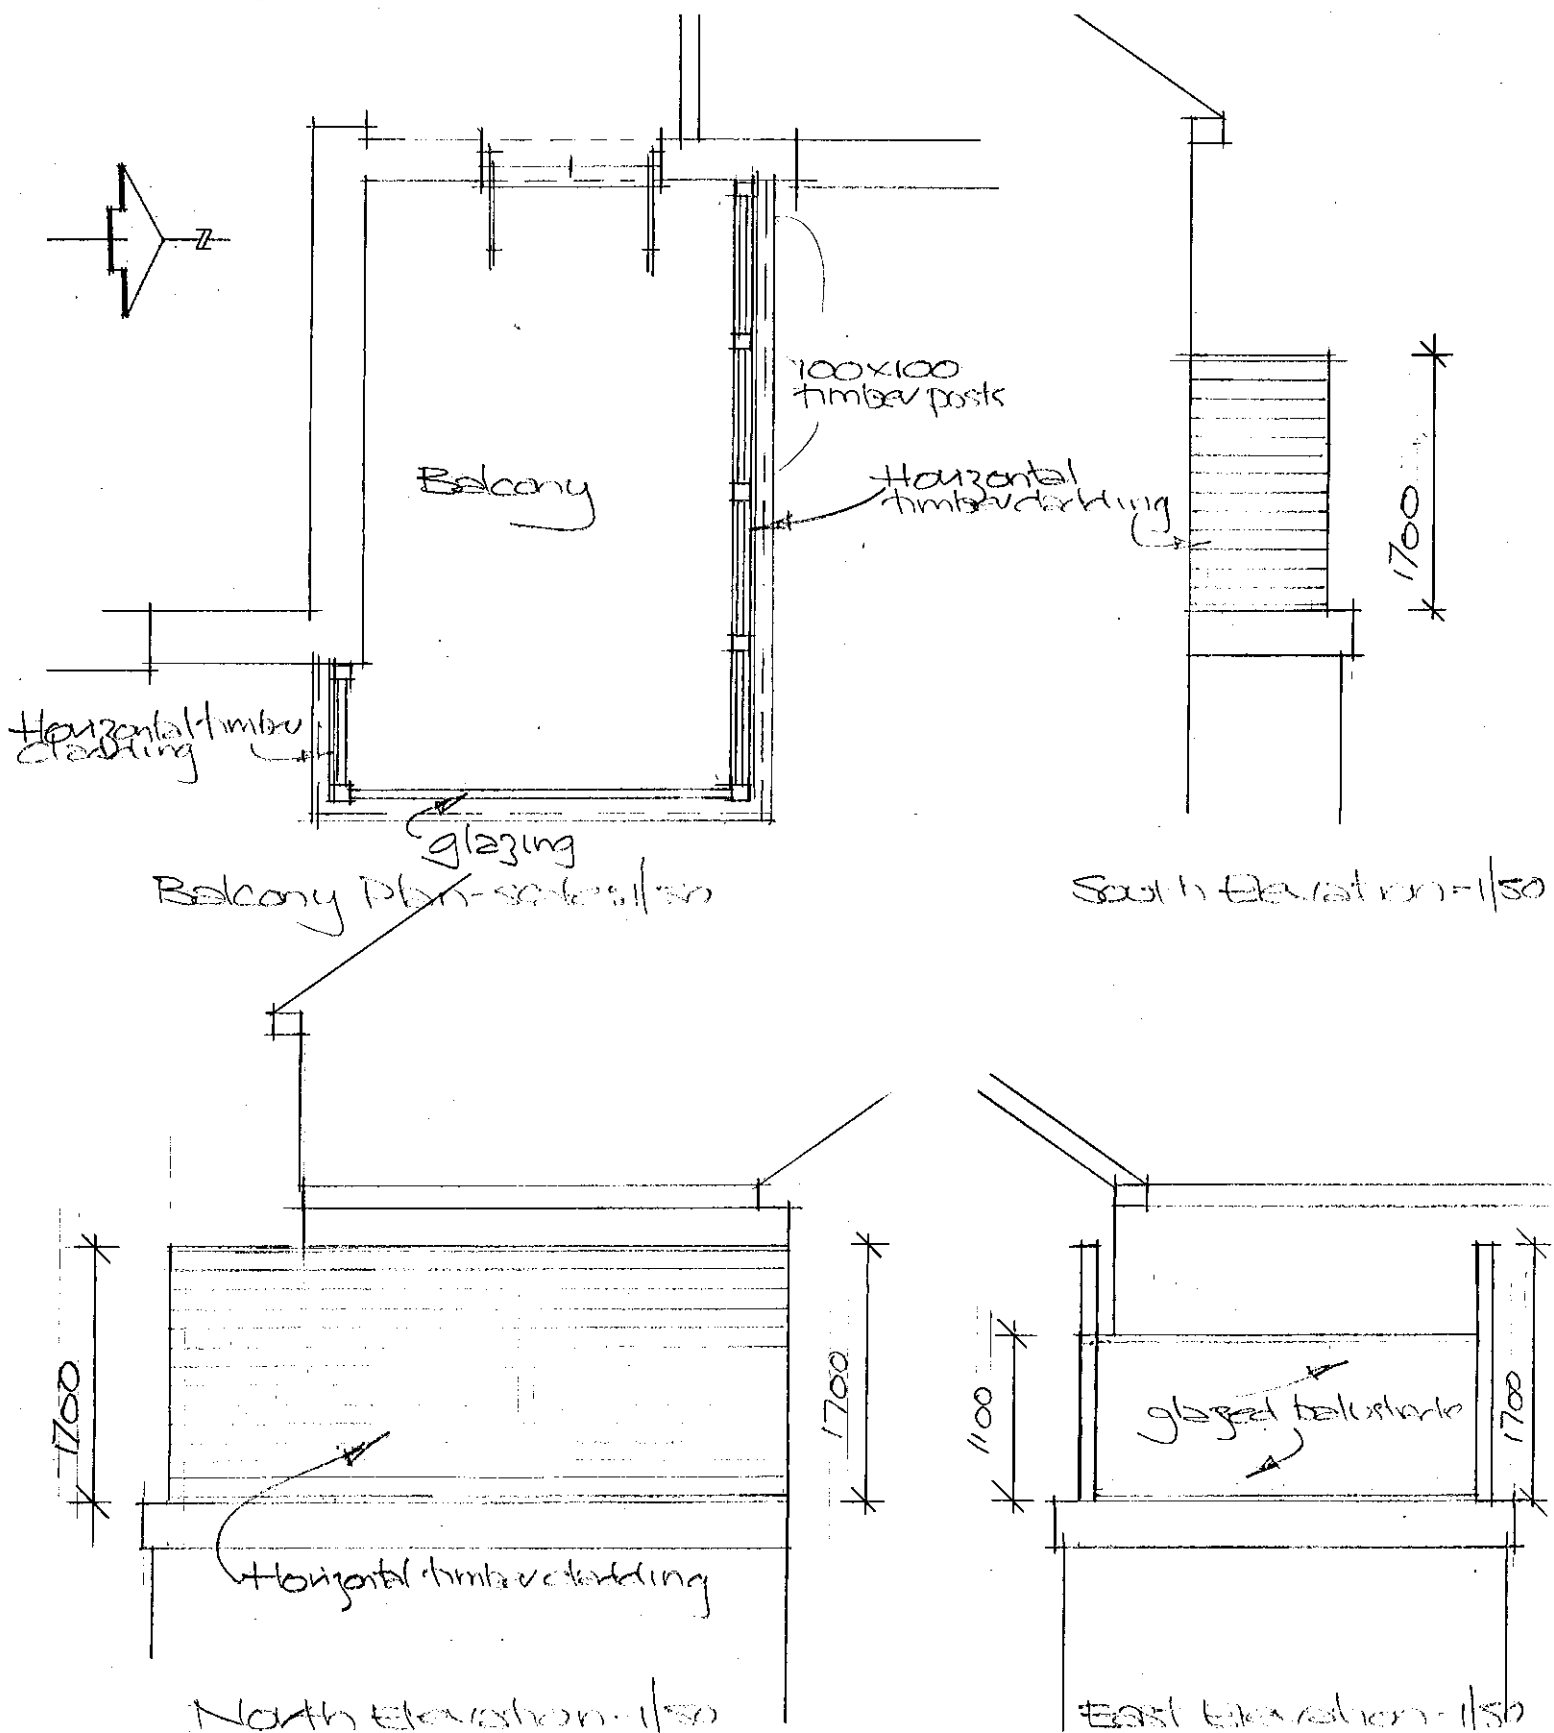

2 MEADOW VIEW PEAK LANE
KINGSTON GORSE
EAST PRESTON
WEST SUSSEX BN16 1RN

Paul Trussler
44 Firle Road
Lancing
West Sussex
BN15 0NZ

Drawing No. 221/612/6