



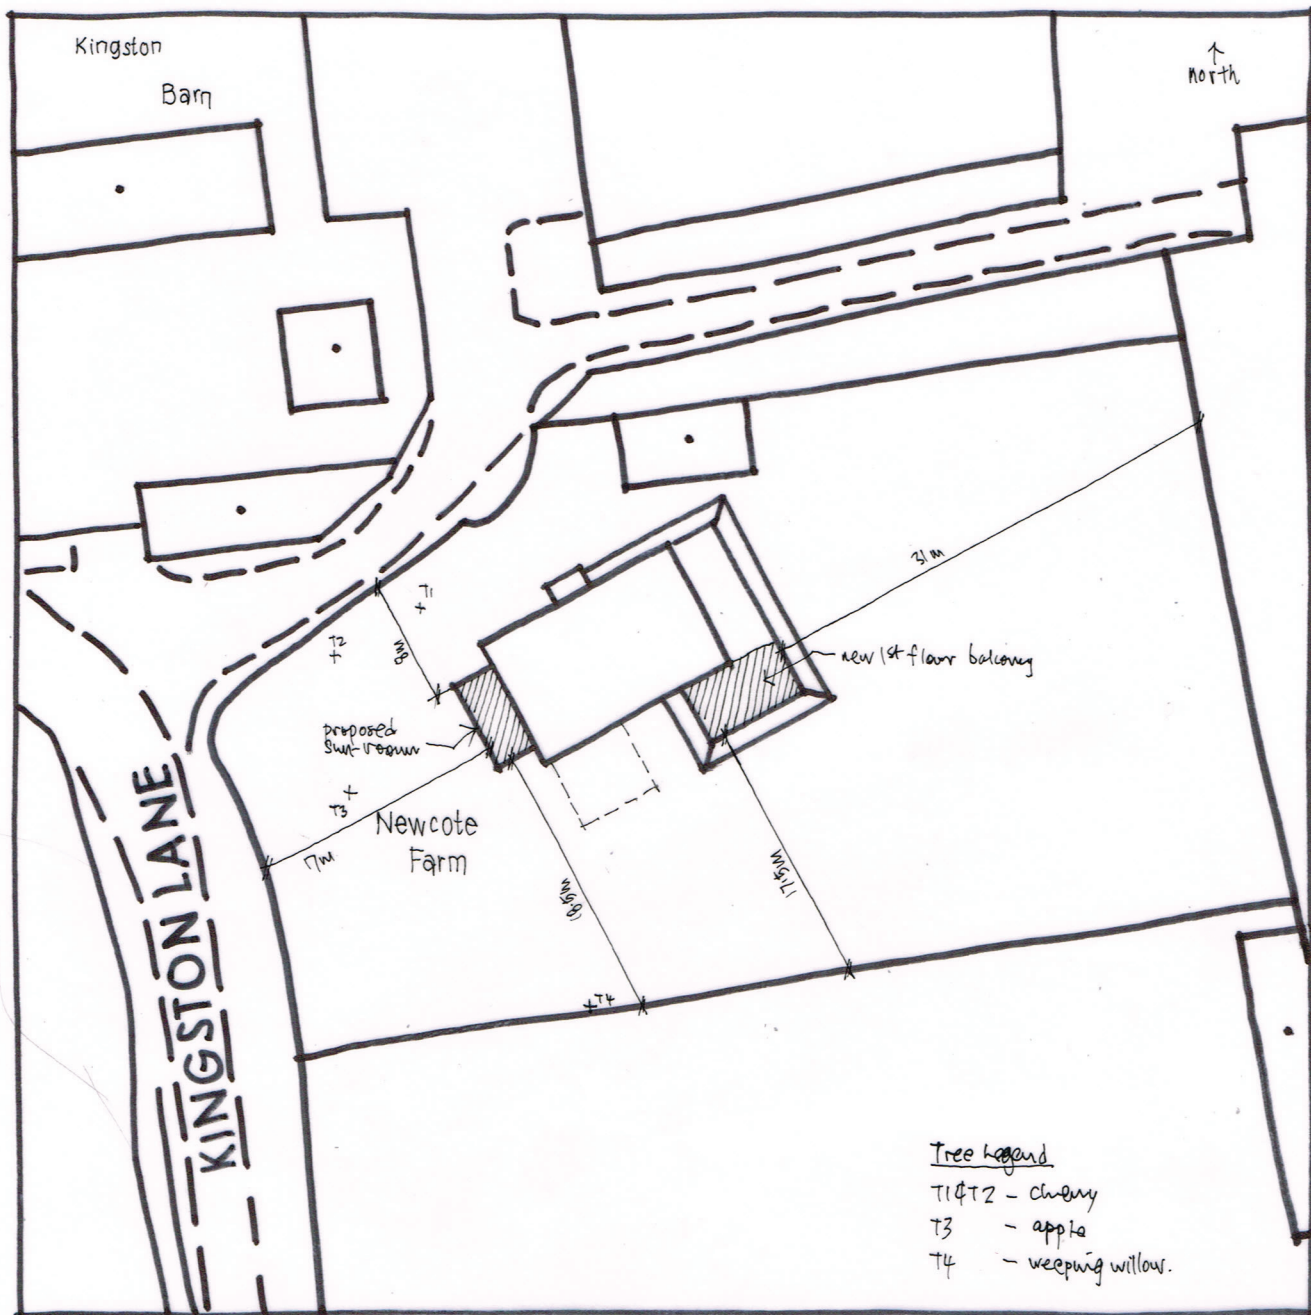

Tree Legend


- T1 & T2 - cherry
- T3 - apple
- T4 - weeping willow.

SITE PLAN 1:500@ A4

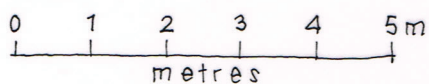

Wayne Gander MCIAT
Architectural Technologist
98 Durrington Lane
Worthing
West Sussex BN13 2RQ
Tel. 01903 694817

ROOF PLAN 1:200

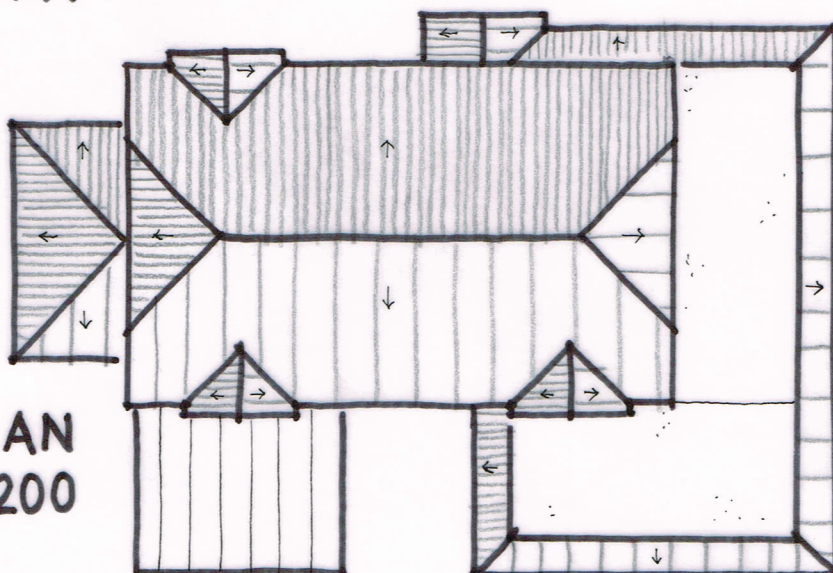

Revising A - dimensions to boundaries added 22/9/14

NEWCOTE FARM, KINGSTON LANE, KINGSTON A