



- a garage
- b porch
- c reception
- d hallway
- e wc
- f stores / shower room
- g kitchen
- h dining
- i covered patio

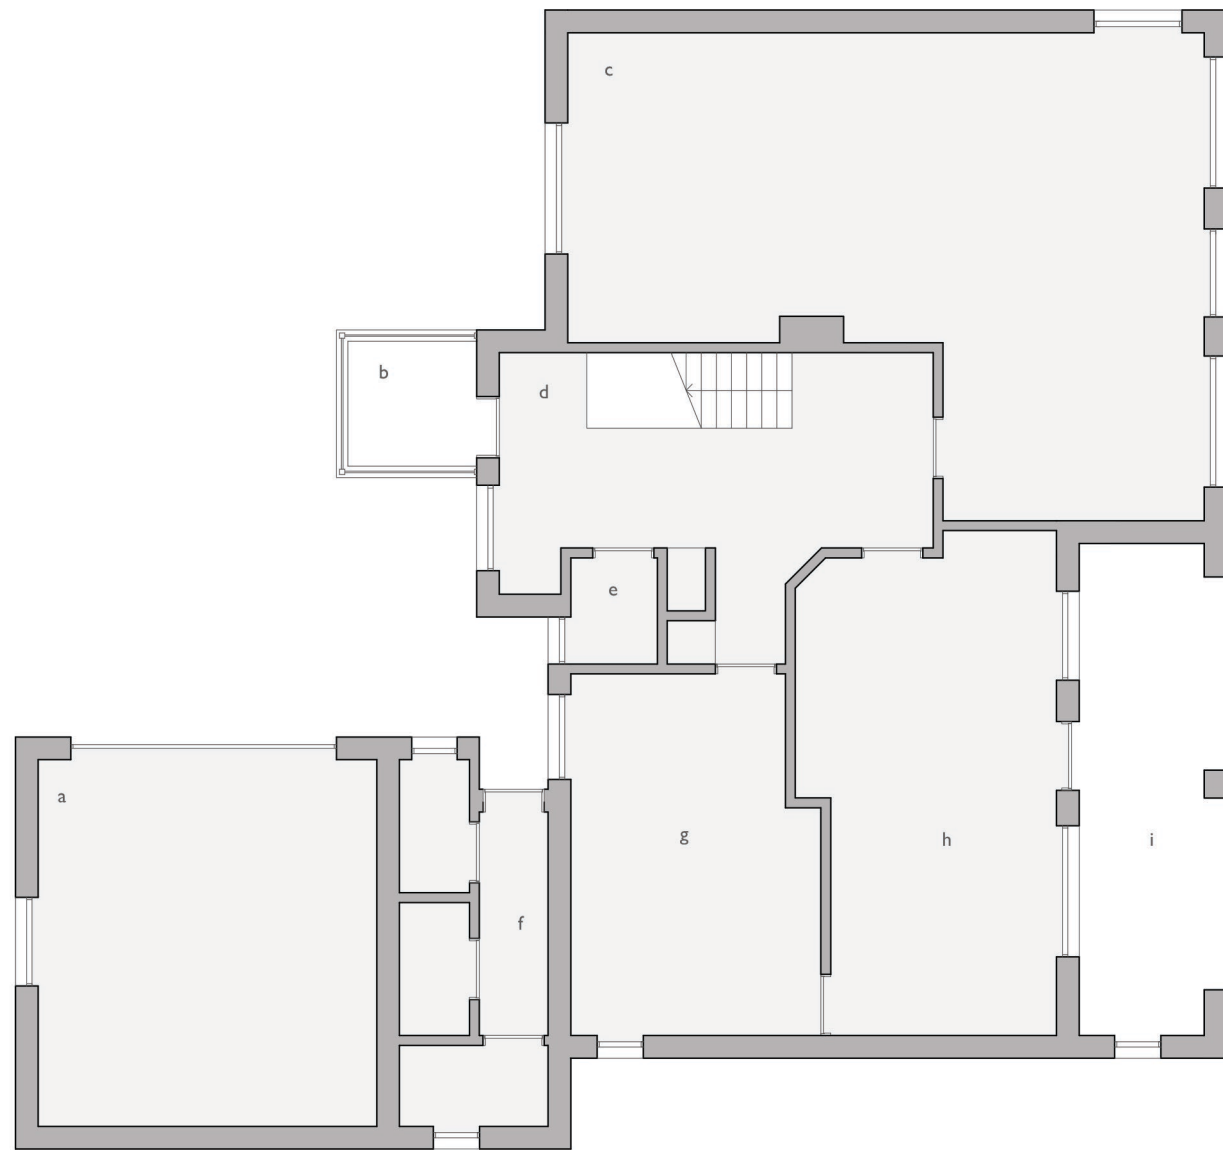

Existing Ground Floor Plan 1 / 100

- a bedroom
- b bedroom
- c bedroom / dressing
- d bathroom
- e bedroom
- f bedroom
- g bedroom
- h bathroom
- i covered terrace

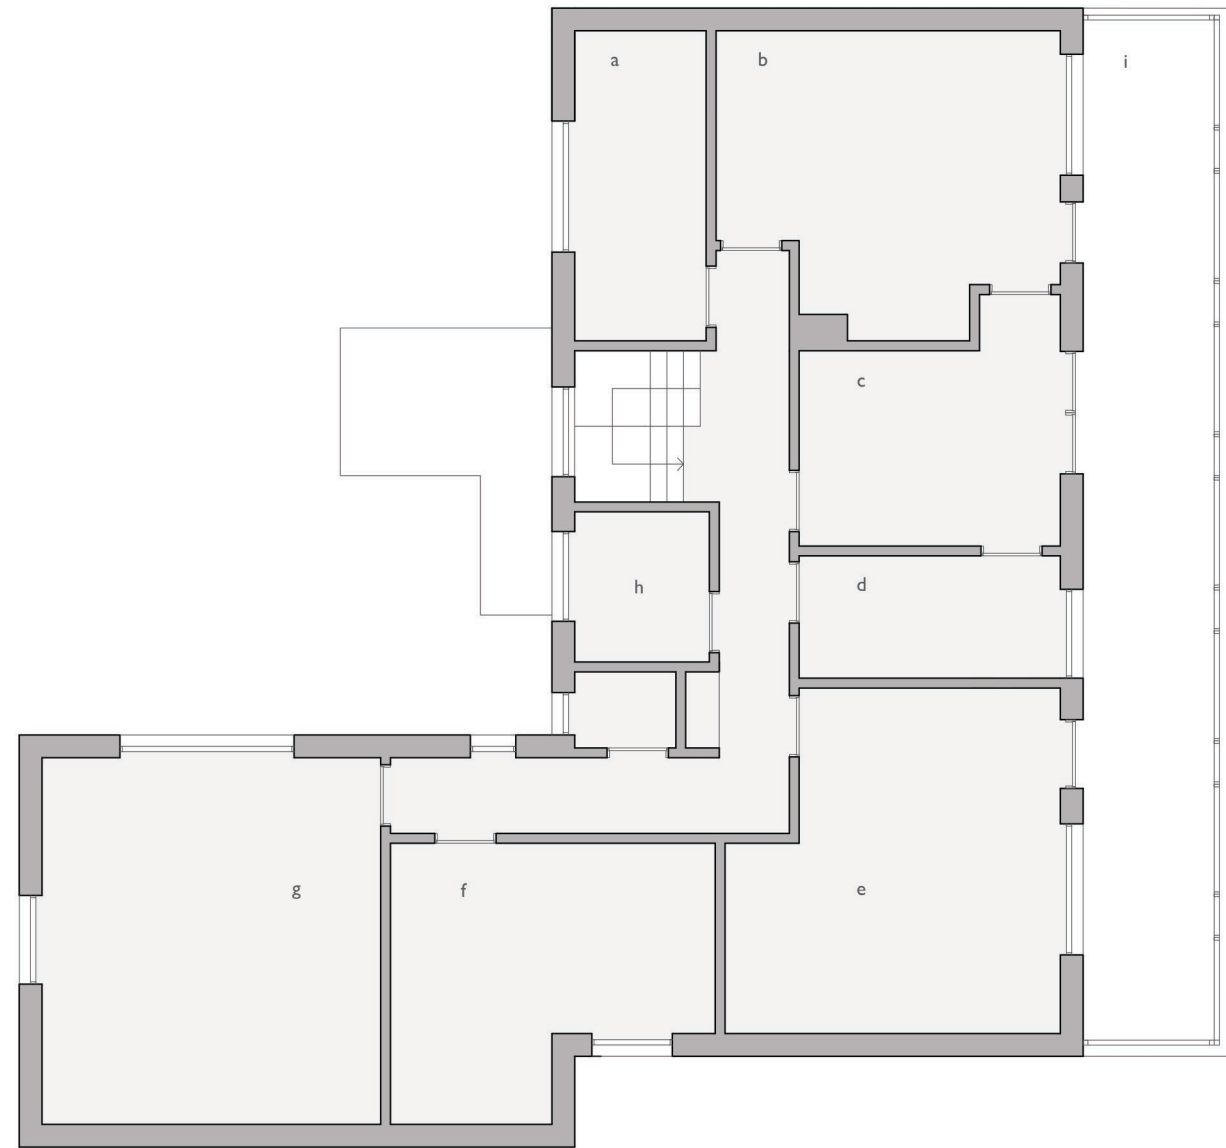

Existing First Floor Plan 1 / 100