



North Elevation



East Elevation




South Elevation



West Elevation

Elevations 1:100

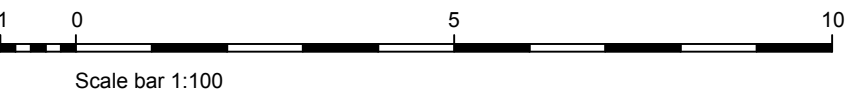

- Notes:
- Elevations Key:
- ① _ Existing light grey weatherboarding
 - ② _ Existing grey roof slate
 - ③ _ Existing white rendered walls
 - ③ _ Existing grey aluminium window

Revisions:

This drawing is the property of Fuller Associates and is not to be copied reproduced, retained or disclosed to any unauthorised person either wholly or in part without prior consent. Do not scale from this drawing except for Planning purposes. Use all figured dimensions only. All figured dimensions to be checked on site prior to construction. All discrepancies, errors and omissions to be reported to Fuller Associates prior to construction. Layout and dimensions existing building to be checked on site.

Chartered Surveyors • Architectural Design

FULLER
ASSOCIATES

10-11 The Parade, Willowhayne Crescent,
East Preston, West Sussex BN16 1NS

tel: 01903 774754

email: architectural@fuller-associates.co.uk
www.fuller-associates.co.uk

Job Title

Maine, Gorse Avenue, East Preston

Client

Mr & Mrs L Boros

Drawing Name

Elevations - Existing

Drawing Status

Planning

Drawn by ALP Date Oct 21

Checked by DF Date Oct 21

Drawing Scale

1:100 at A1

Drawing No Status Revision

203148/ 04