



South Elevation –
(Front)



West Elevation –
(Side)




North Elevation –
(Rear)



East Elevation –
(Side)

Proposed
Elevations
1:100

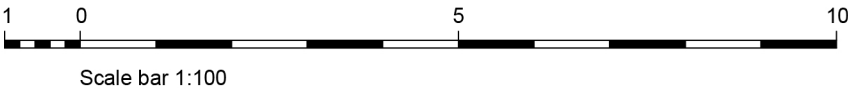

Notes:

Materials Schedule

Main walls - Stone cladding at low level and through coloured render to ground floor elevations. Cedral lap weatherboard to first floor elevations. Oak posts to support front & rear projections.

Chimneys - Stone cladding

Pitched roof - Natural slate with associated grey concrete ridge & bonnets and lead valleys.

Flat roof (hidden) - EPDM

Windows - Double glazed aluminium casements

Doors - Double glazed aluminium casements

Joinery (facias, soffits, bargeboards) - Powder coated aluminium in white

Rainwater - Powder coated aluminium in white

Revisions:

This drawing is the property of Fuller Associates and is not to be copied reproduced, retained or disclosed to any unauthorised person either wholly or in part without prior consent. Do not scale from this drawing except for Planning purposes. Use all figured dimensions only. All figured dimensions to be checked on site prior to construction. All discrepancies, errors and omissions to be reported to Fuller Associates prior to construction. Layout and dimensions existing building to be checked on site.

Chartered Surveyors • Architectural Design

FULLER ASSOCIATES

10-11 The Parade, Willowhayne Crescent,
East Preston, West Sussex BN16 1NS

tel: 01903 774754

email: architectural@fuller-associates.co.uk
www.fuller-associates.co.uk

Job Title	Beachy House, Middle Way Kingston Gorse		
Client	Mr & Mrs Clark		
Drawing Name	Elevations - Proposed		
Drawing Status	Planning		
Drawn by	BF	Date	Oct 21
Checked by	DF	Date	Oct 21
Drawing Scale	1:100 at A1		
Drawing No	Status	Revision	
213034/ 07			