




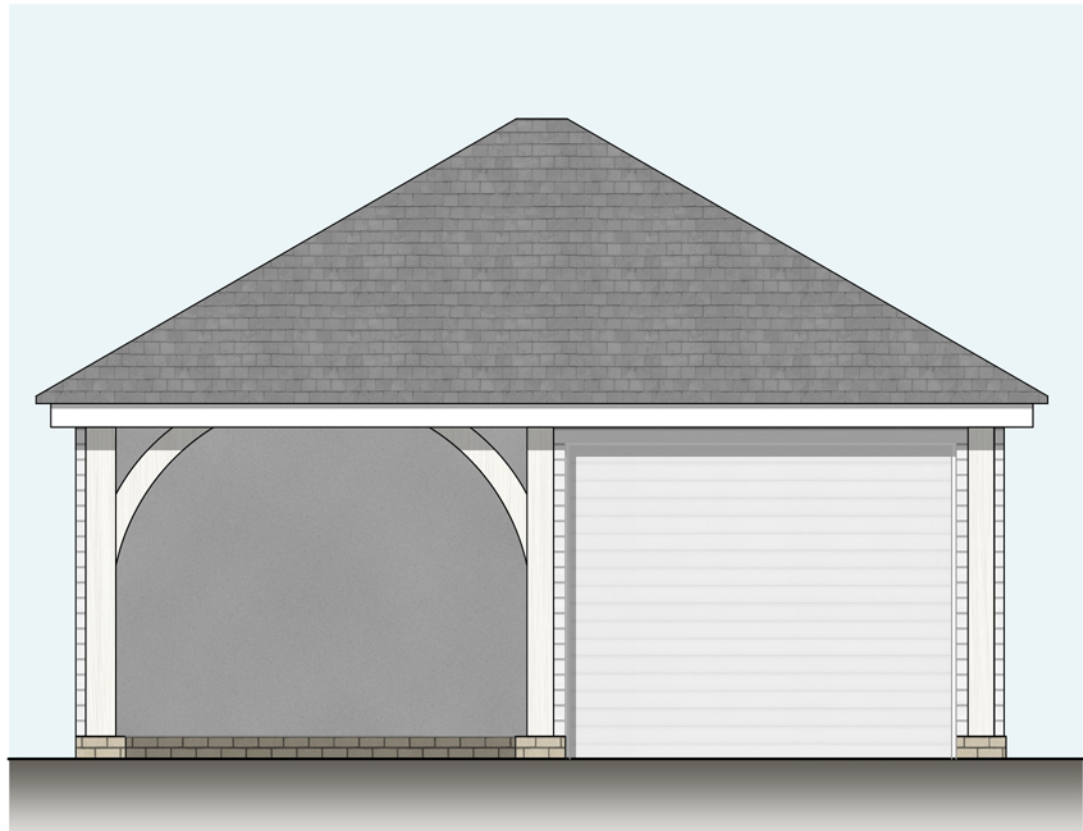


Front Elevation (South)  
1:50

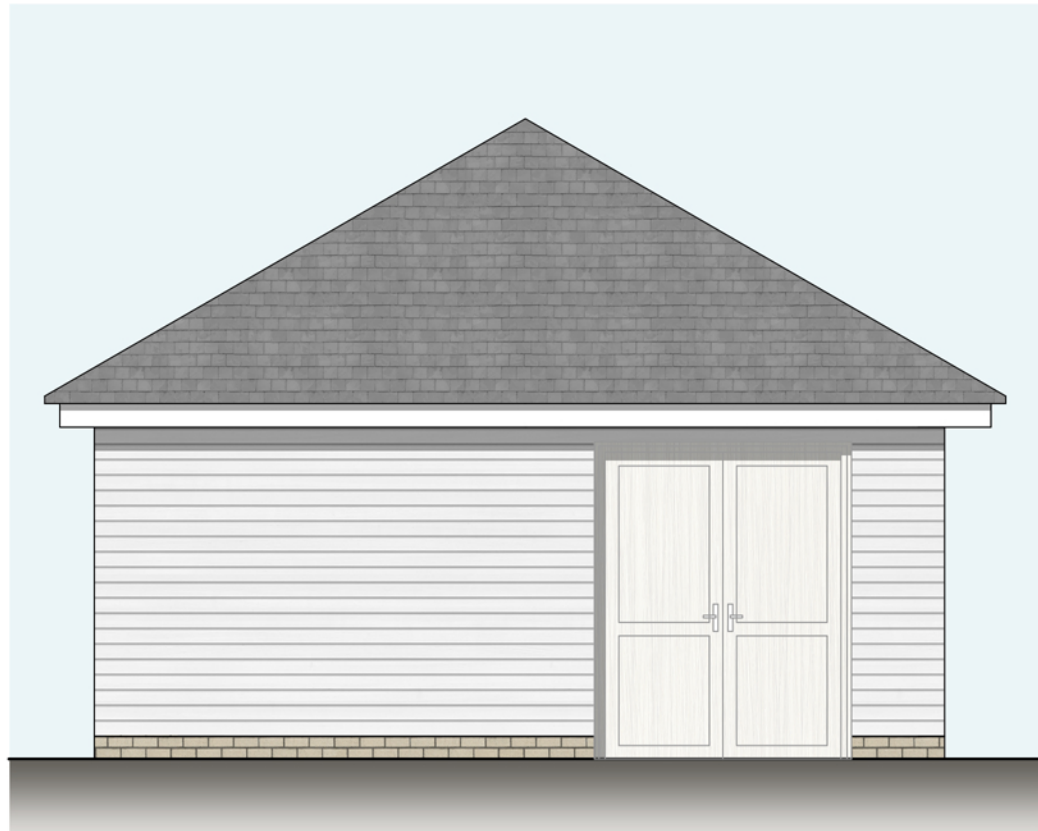


Side Elevation (East)  
1:50

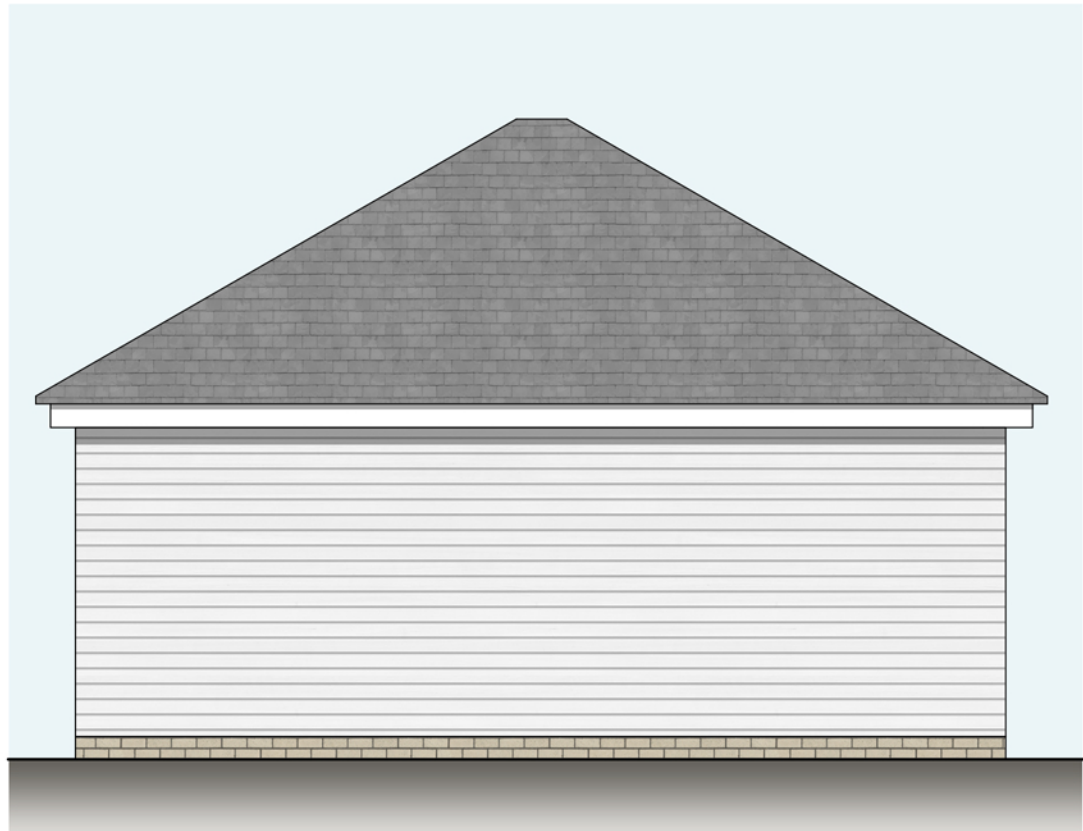


Rear Elevation (North)  
1:50

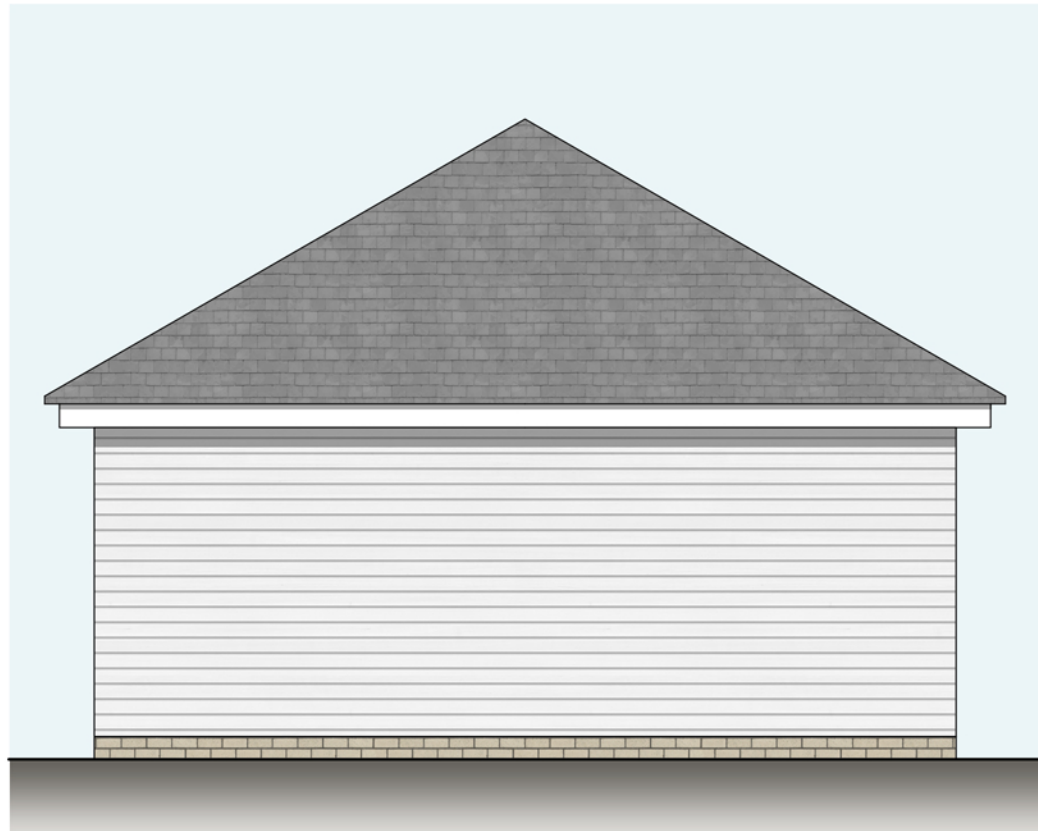

Side Elevation (West)  
1:50

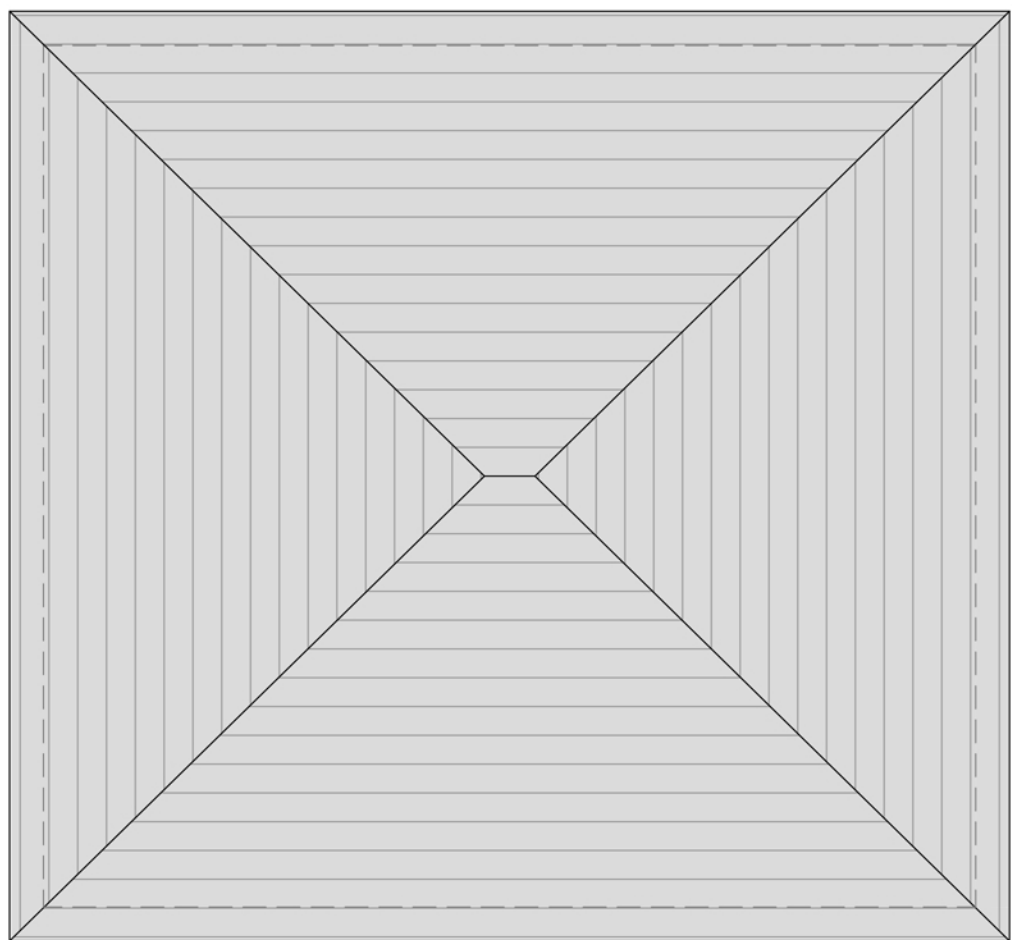

Roof Plan  
1:50

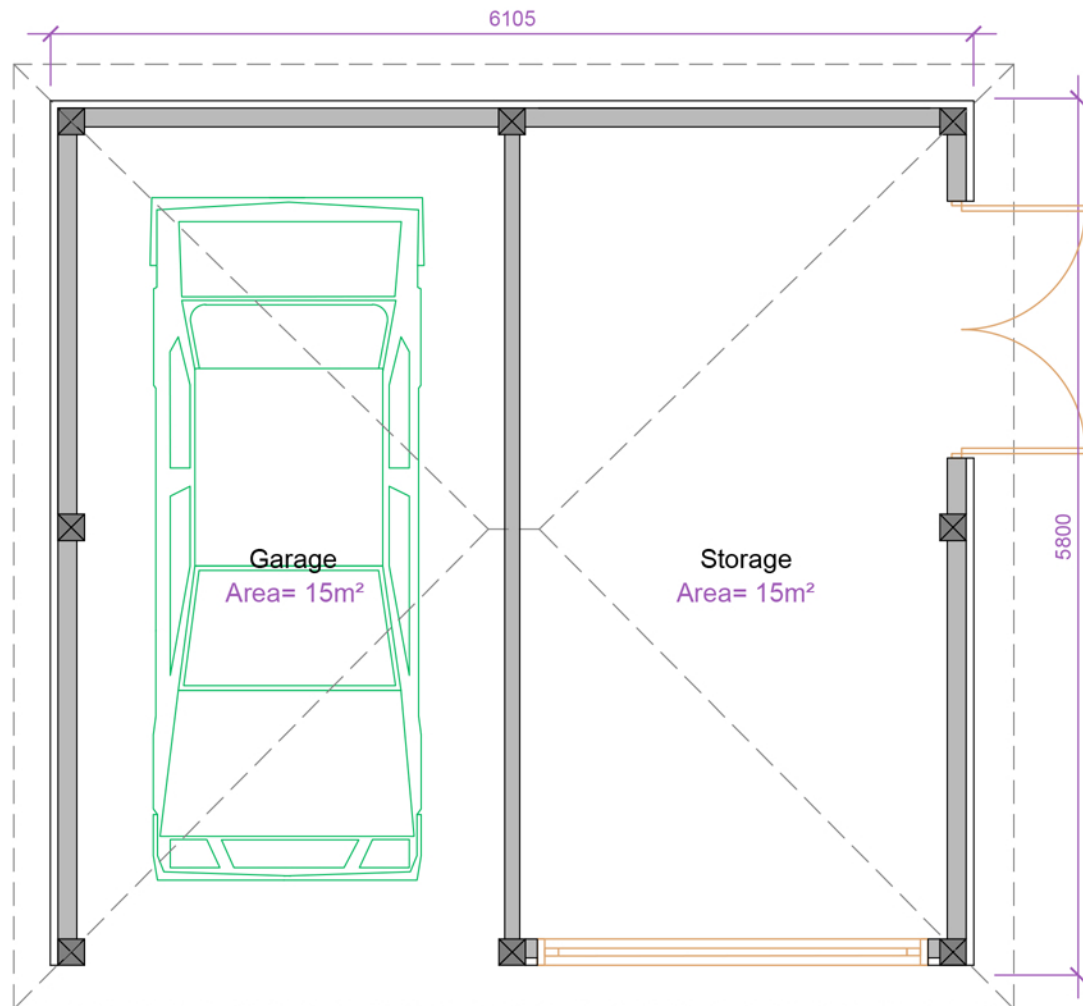

Floor Plan  
1:50

Proposed  
Garage Drawings  
1:50

**Key:**

Grey walls - Proposed

Black dashed lines - Roof overhang and ridge lines

**Notes:**

Main walls - Brick plinth and fibre cement cedral lap weatherboard. Softwood posts painted white with braces.

Pitched roof - natural slate with associated grey concrete ridge & bonnets.

Doors - Softwood double doors and garage door.

Revisions:

This drawing is the property of Fuller Associates and is not to be copied reproduced, retained or disclosed to any unauthorised person either wholly or in part without prior consent. Do not scale from this drawing except for Planning purposes. Use all figured dimensions only. All figured dimensions to be checked on site prior to construction. All discrepancies, errors and omissions to be reported to Fuller Associates prior to construction. Layout and dimensions existing building to be checked on site.

Chartered Surveyors • Architectural Design

**FULLER ASSOCIATES**

10-11 The Parade, Willowhayne Crescent,  
East Preston, West Sussex BN16 1NS

tel: 01903 774754

email: architectural@fuller-associates.co.uk  
www.fuller-associates.co.uk

Job Title

Beachy House, Middle Way  
Kingston Gorse

Client

Mr & Mrs Clark

Drawing Name

Garage -  
Proposed

Drawing Status

Planning

Drawn by BF Date Oct 21

Checked by DF Date Oct 21

Drawing Scale

1:50 at A1

Drawing No Status Revision

213034/ 09

