



This drawing and its contents are the strict copyright of Architectura Design. No reproduction without permission. Do not scale. Written dimensions to be used where given. All dimensions and details to be checked on site. FOR PLANNING PURPOSES ONLY

Revision A : 17.10.20 : Front extension removed. Stone cladding material confirmed

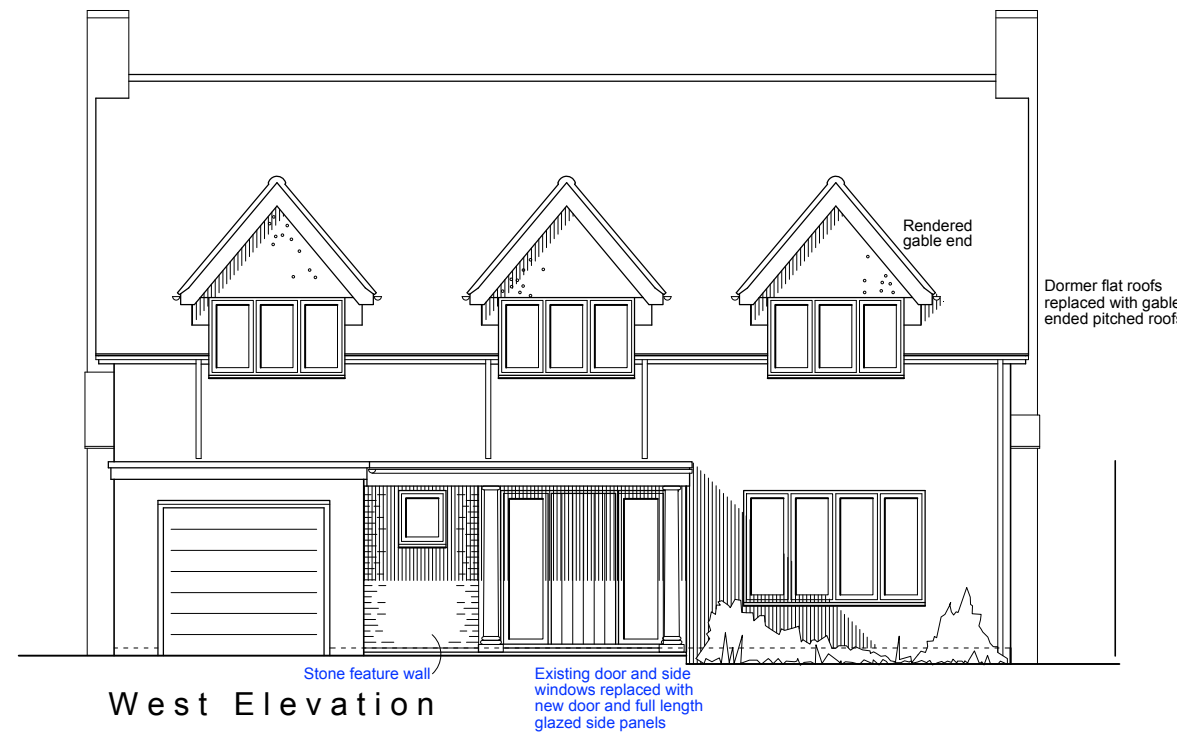


West Elevation

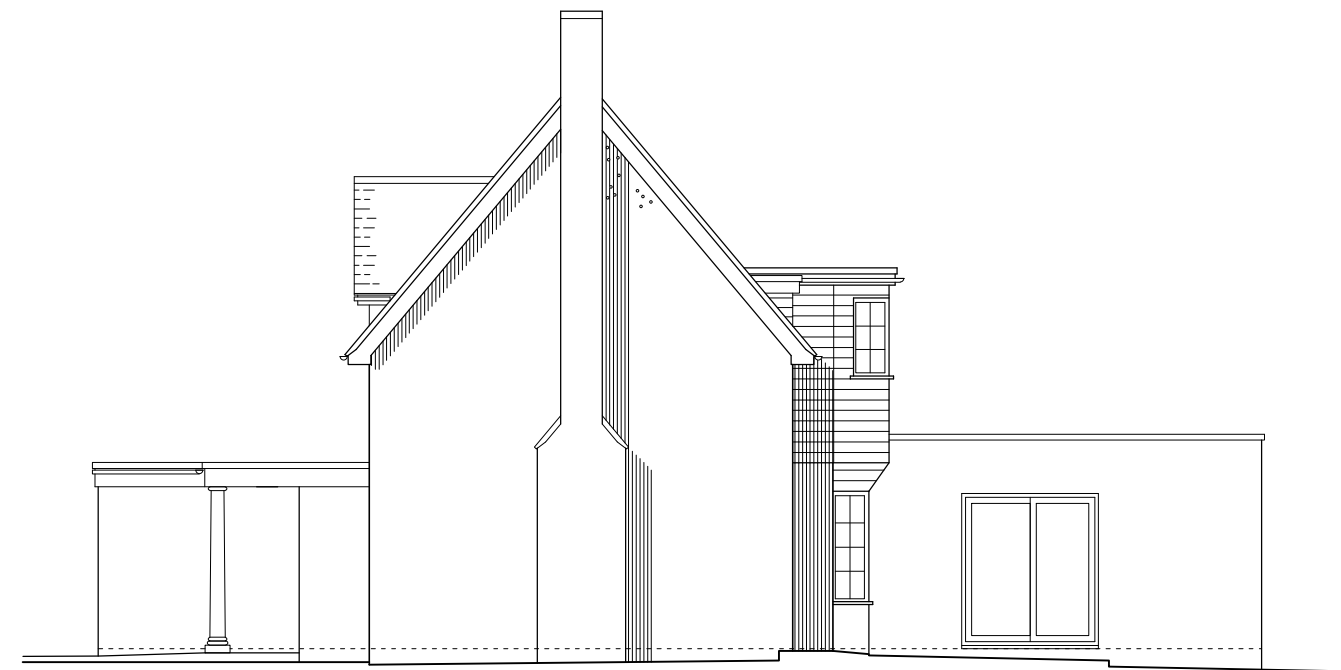

South Elevation

0 1 2 3 4 metres

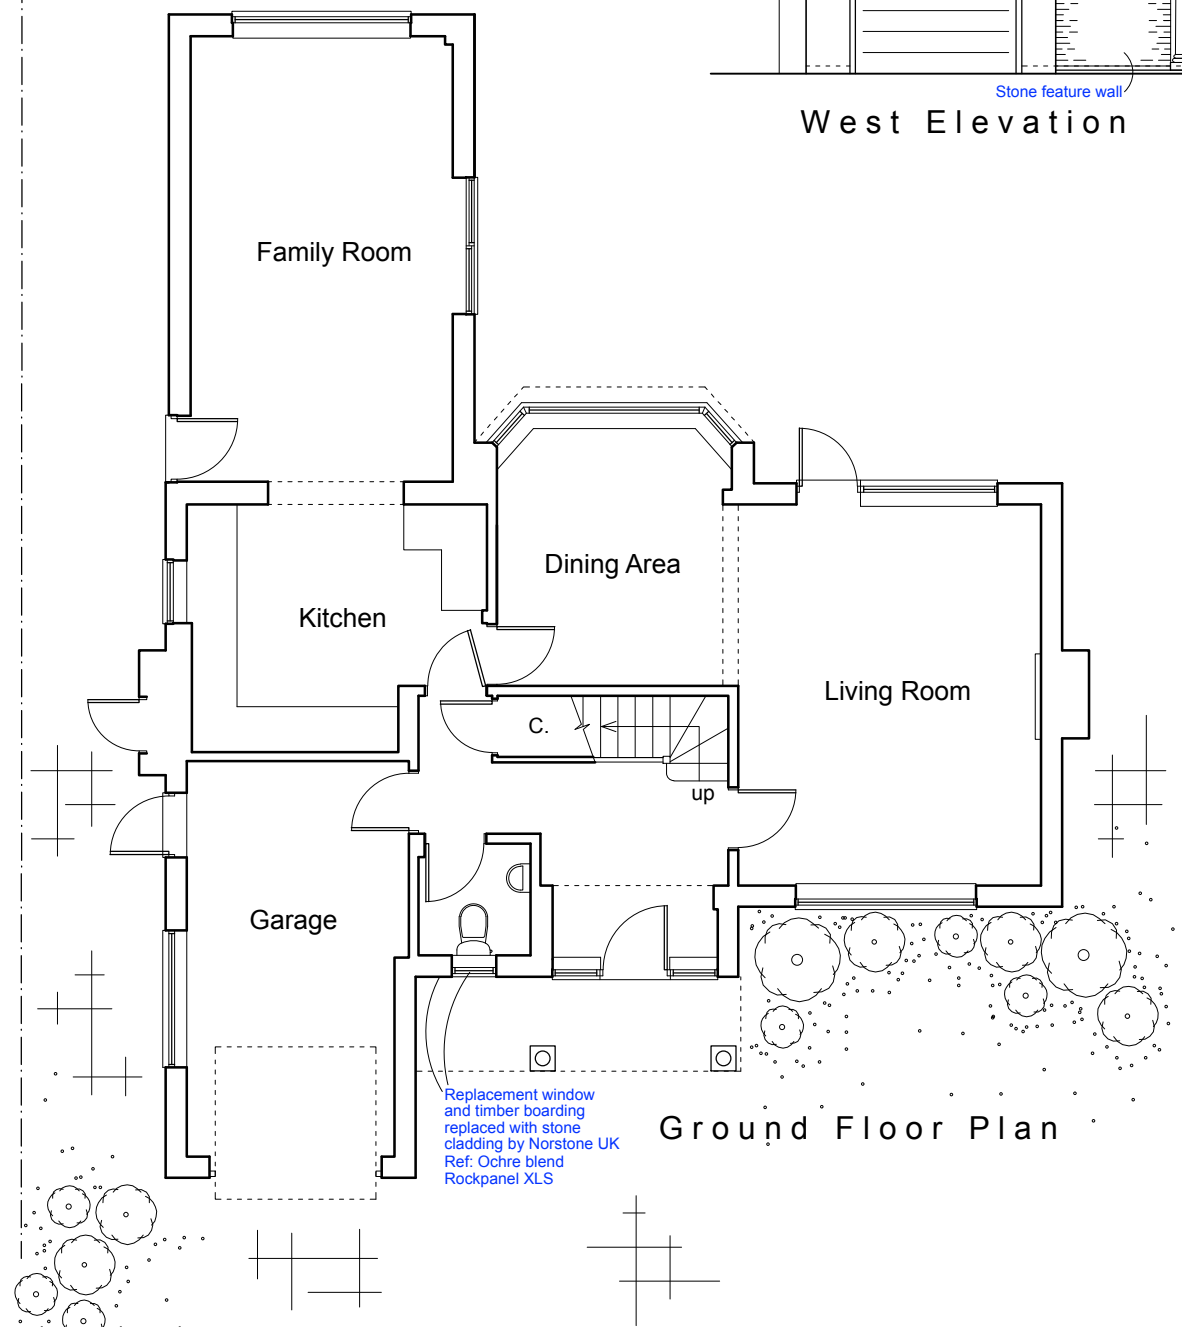

Ground Floor Plan

Architectura
Architectural Design & Drawing Service

Proposed Extension and Alterations
at 105 Golden Avenue, East Preston
for Mr and Mrs J Ramsey

Drawing P01a September 2019 Scale 1:100 @ A3
Planning Drawing - Ground Floor Plan and Elevations