



This drawing and its contents are the strict copyright of Architectura Design. No reproduction without permission. Do not scale. Written dimensions to be used where given. All dimensions and details to be checked on site. FOR PLANNING PURPOSES ONLY


Revision A : 17.10.20 : Front extension removed. Stone cladding material confirmed

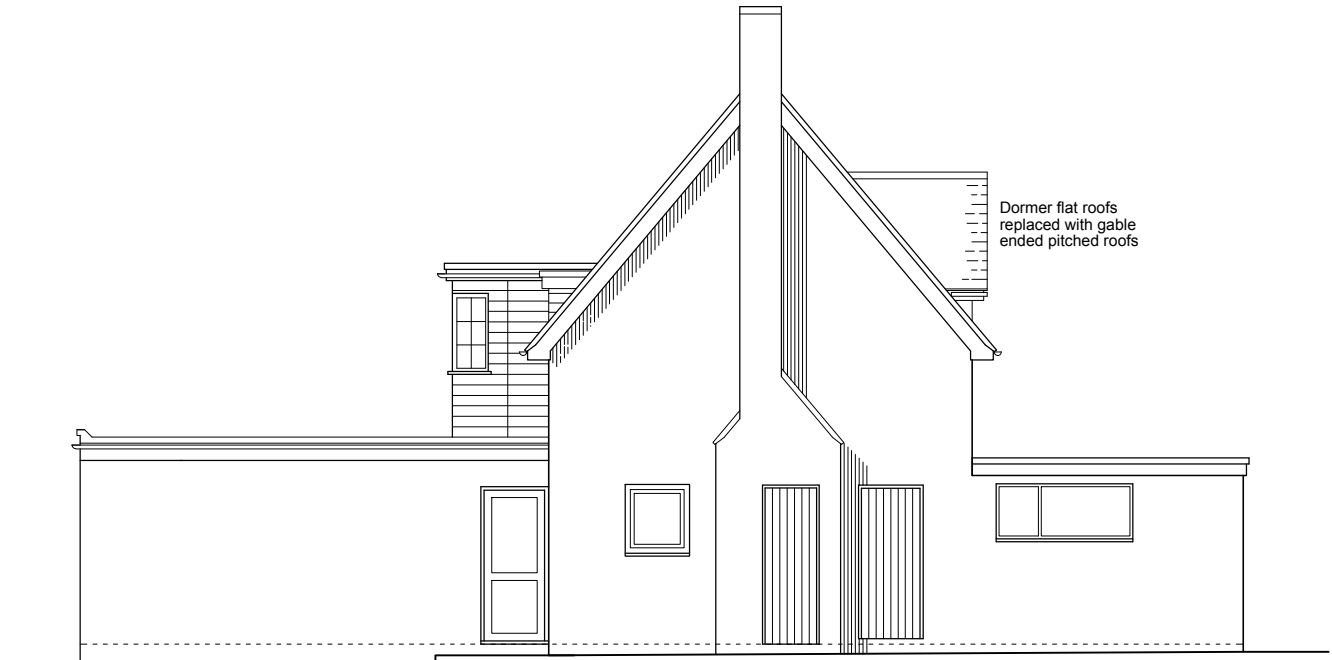

North Elevation

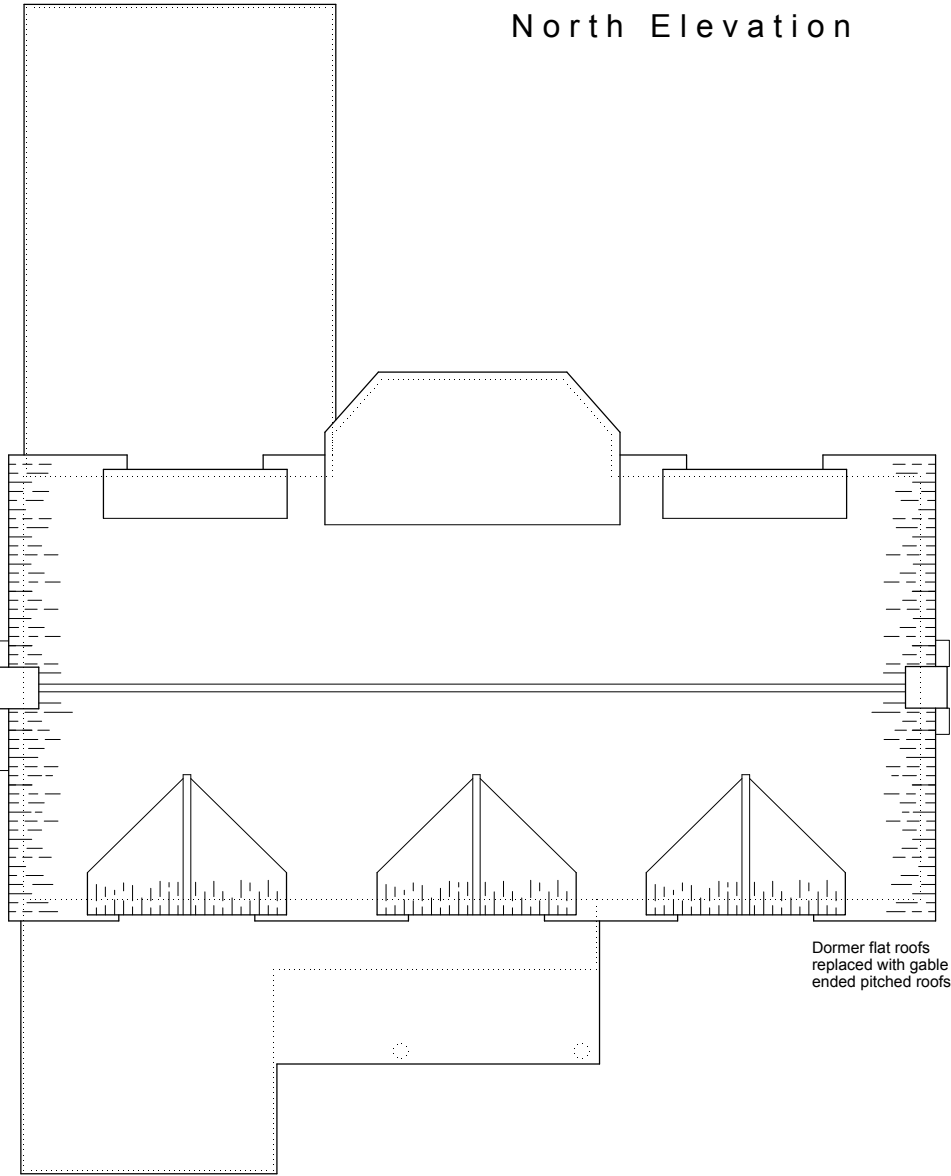

Roof Plan

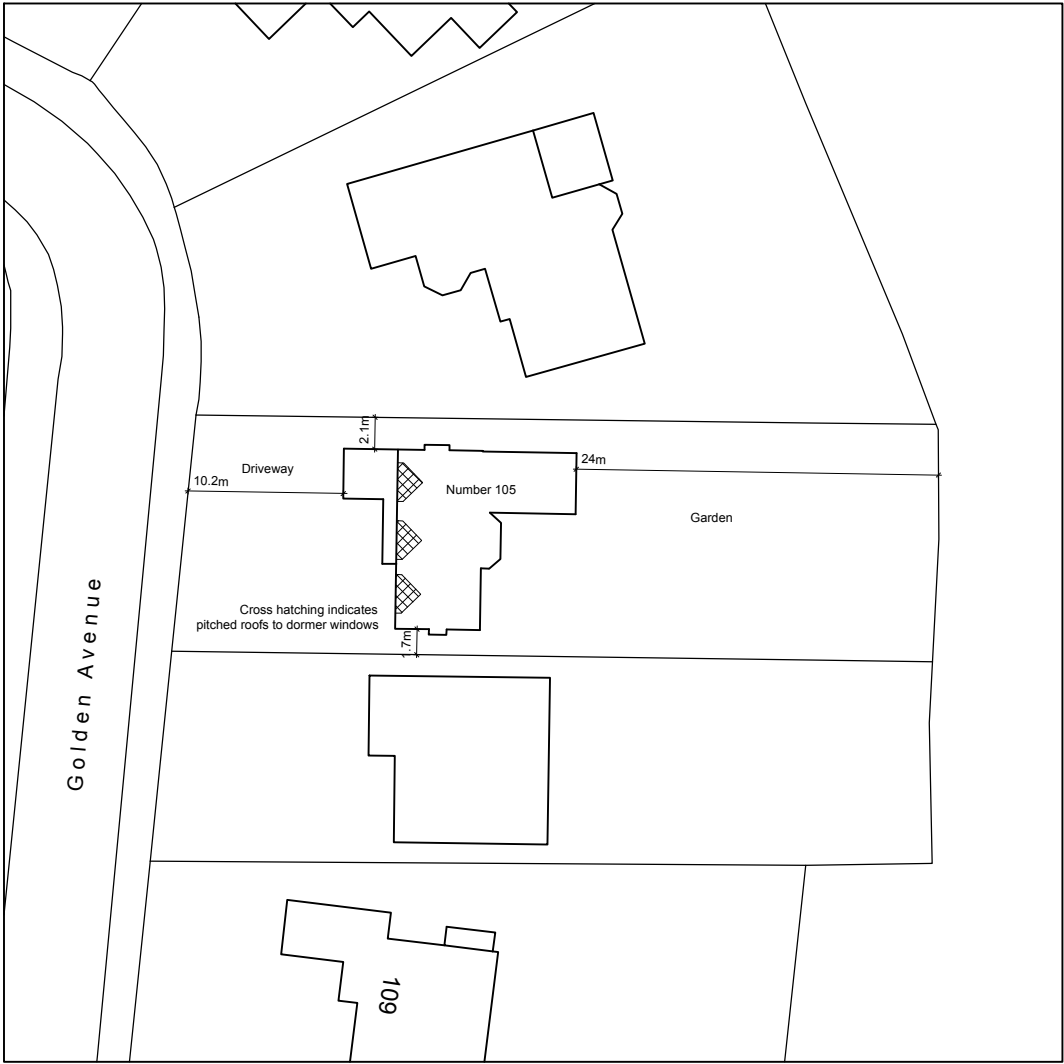

Block Plan
Scale 1 : 5 0 0

0 5 10 metres



Location Plan
Scale 1 : 1 2 5 0

0 5 10 20 metres



Serial Number 170858
©Crown Copyright and database right 2019
Ordnance Survey License: 100048957
Reproduction in whole or part is prohibited
without the prior permission of Ordnance Survey

0 1 2 3 4 metres

Architectura
Architectural Design & Drawing Service
Design

Proposed Extension and Alterations
at 105 Golden Avenue, East Preston
for Mr and Mrs J Ramsey
Drawing P02a September 2019 Scale 1:100 @ A3
Planning Drawing - Roof, Location & Block Plans & Elevation