




Proposed Street Scene

1:200 @ A1

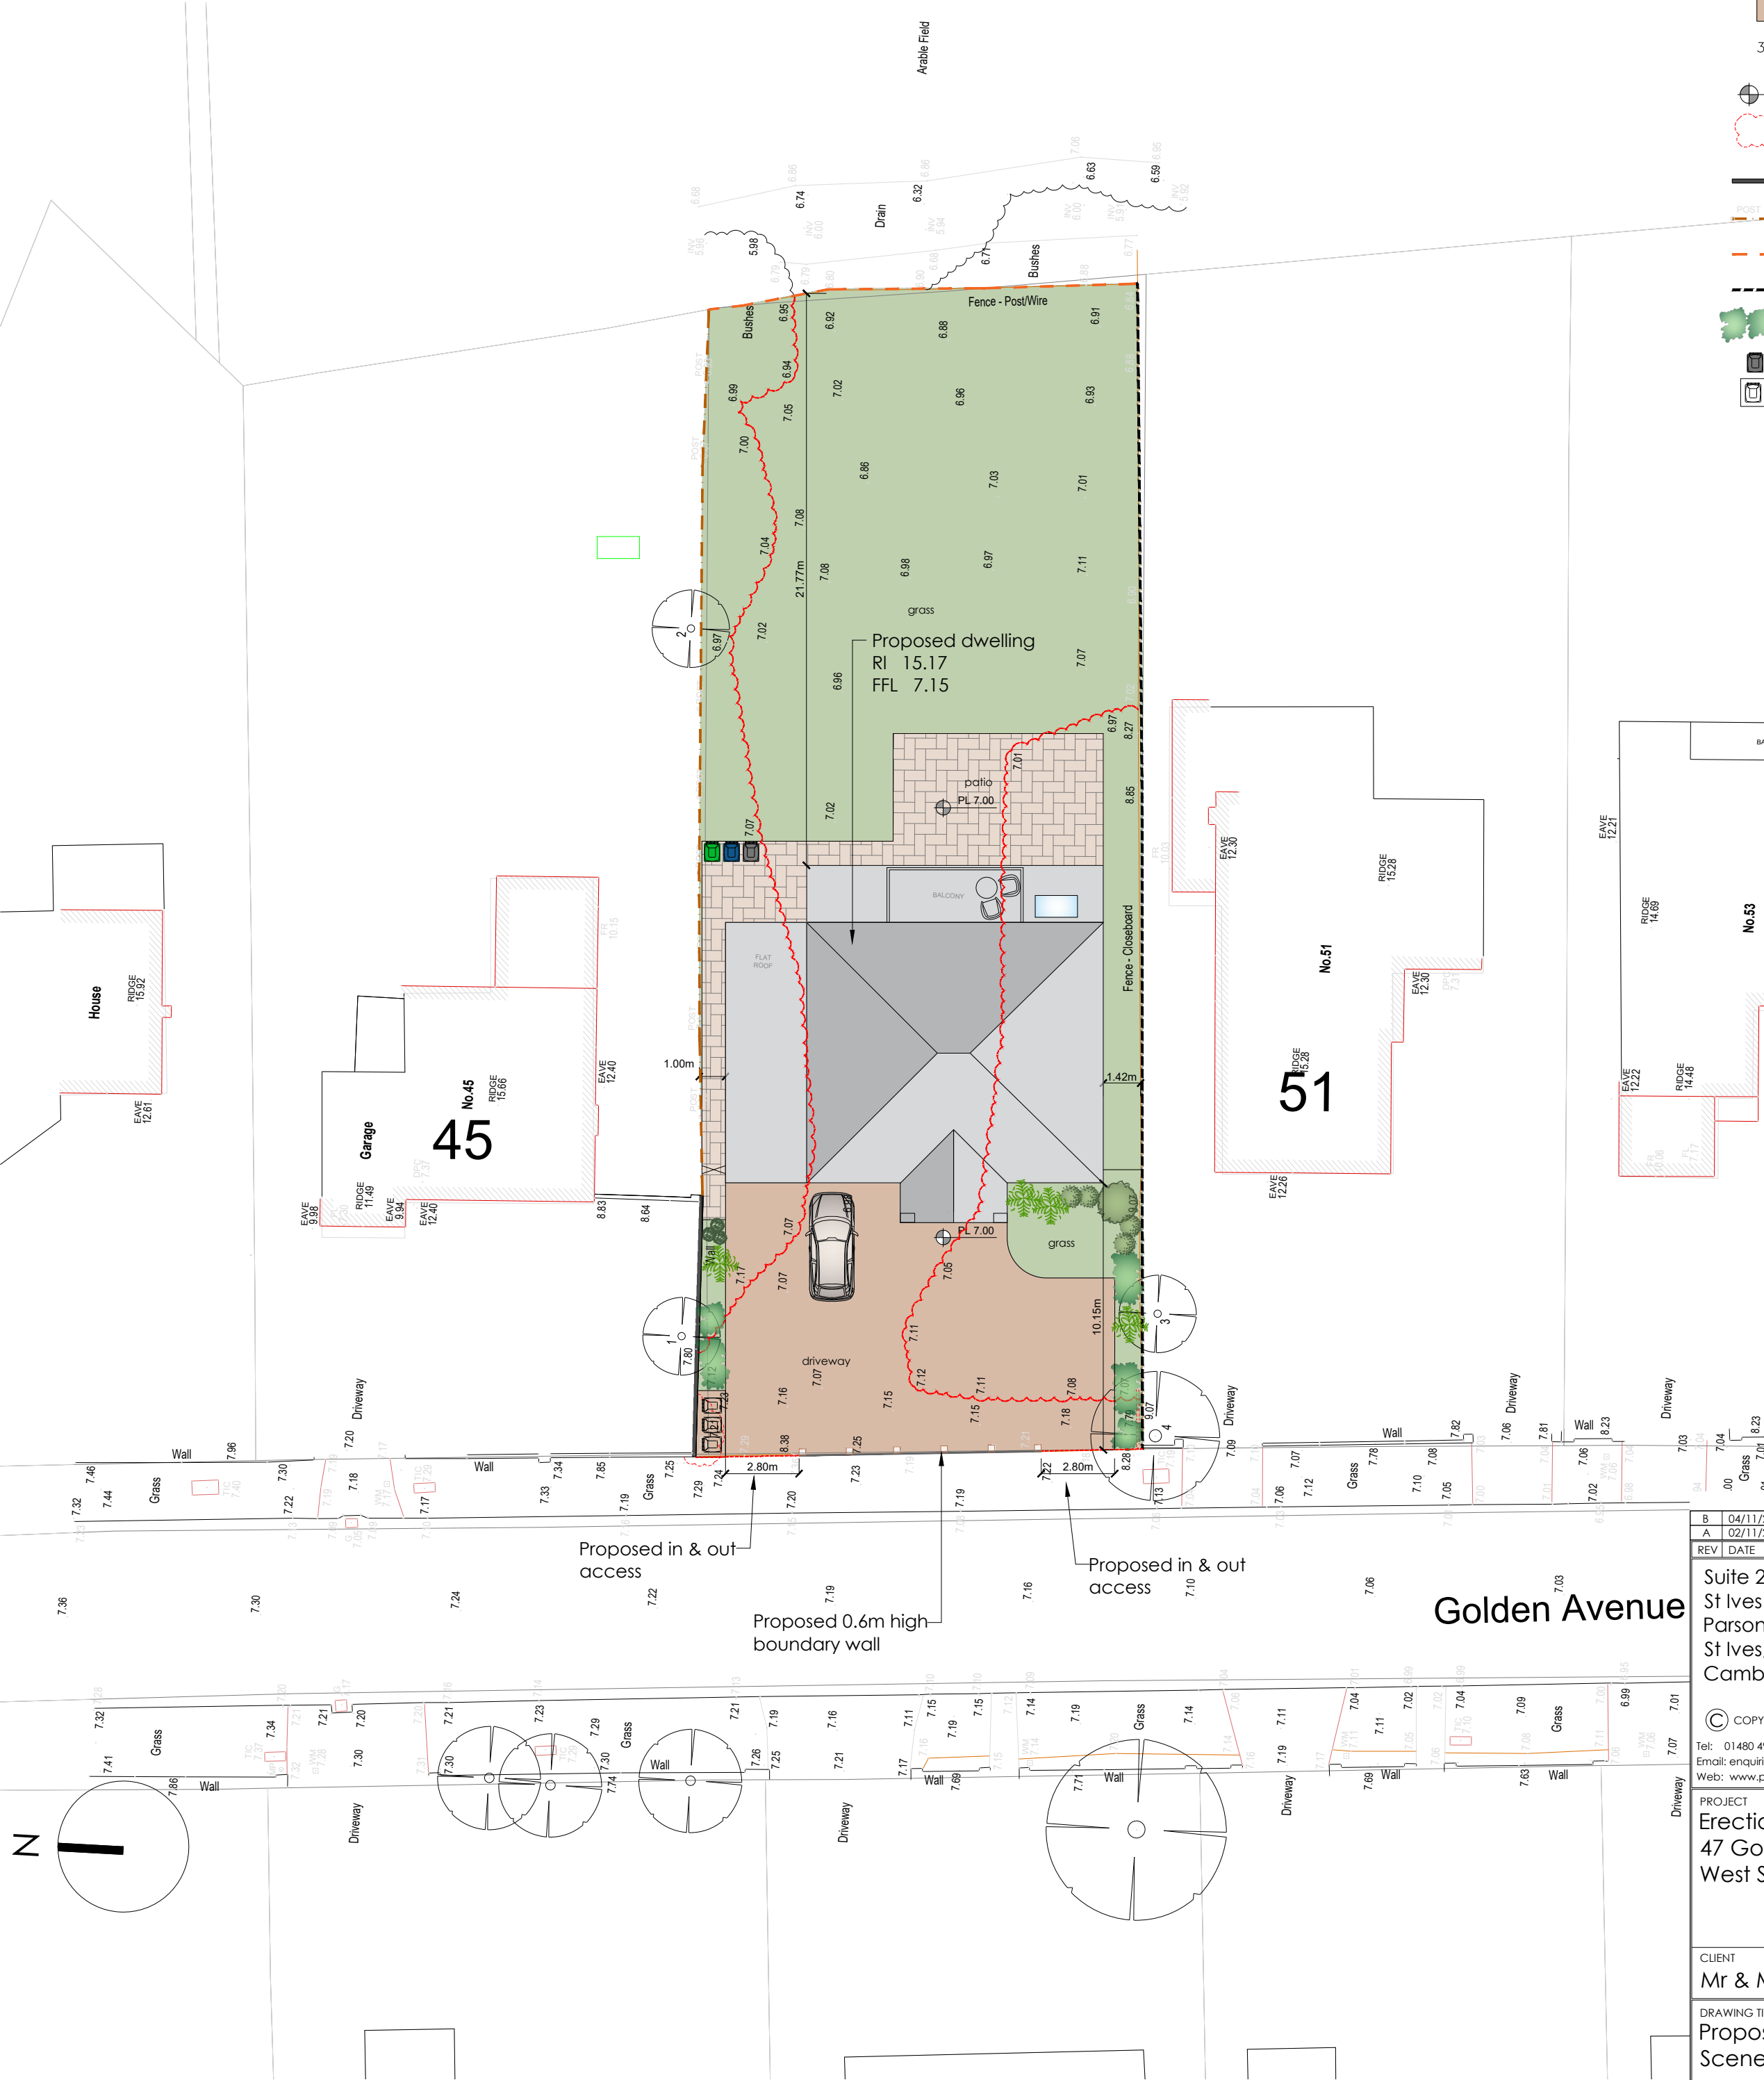

KEY

- Grass
- Paving
- Resin-bound stone driveway
- Existing floor level in accordance with site survey
- Proposed level
- Existing shrubs and hedge to be removed
- Wall fence
- Existing post fence
- Existing post/wire fence
- Existing c/b fence
- Proposed shrubs and bushes
- Bins
- Bin collection point

Proposed Block Plan

|   |                        |
|---|------------------------|
| B 04/11/21 AS Drawing rendered and front wall material amended.                                                              |                        |
| A 02/11/21 QC Revised front boundary treatment as instructed                                                                 |                        |
| REV   | DATE BY REVISION NOTES |
| Suite 2, Clare Hall,<br>St Ives Business Park,<br>Parsons Green,<br>St Ives,<br>Cambs, PE27 4WY                              |                        |
| © COPYRIGHT<br>Tel: 01480 494969<br>Email: enquiries@planningandarchitecture.co.uk<br>Web: www.planningandarchitecture.co.uk |                        |
| PROJECT<br>Erection of new dwelling at<br>47 Golden Avenue, East Preston,<br>West Sussex, BN16 1QX                           |                        |
| CLIENT<br>Mr & Mrs Thompsett                                                                                                 |                        |
| DRAWING TITLE<br>Proposed Block Plan and Street<br>Scene                                                                     |                        |
| DRAWN BY<br>AS   | SCALE 1:200 @ A2       |
| DATE<br>19/10/21   | DWG. No. 21-085-101    |
|   | REV. B                 |