



Street Scene 1:200

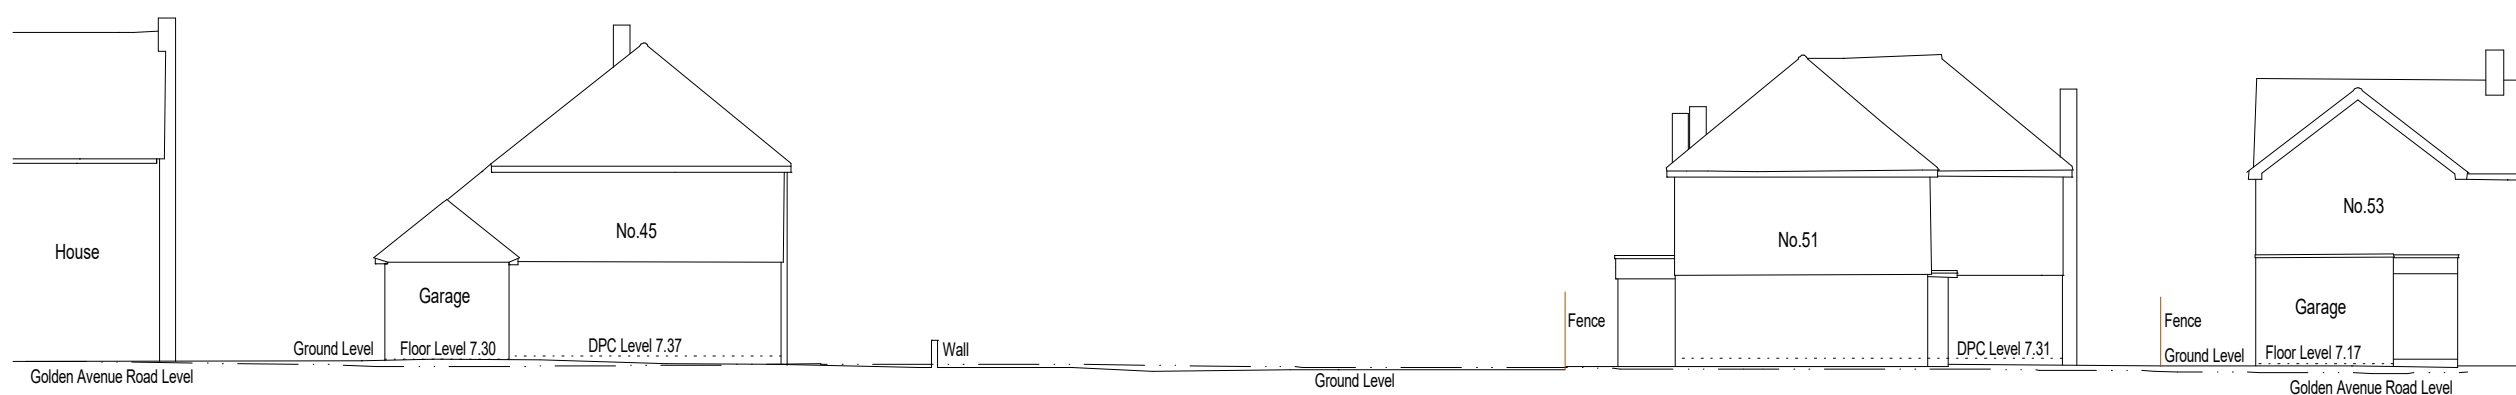

4.00m

Street Scene

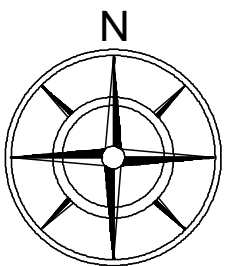

Topographical Survey 1:200



REVISIONS:			
Rev	Date	Comment	Drawn
-	-	-	-

KEY:			
DPC	-	DPC Level	
FL	-	Floor Level	
FR	-	Flat Roof Level	
G	-	Gully	
INV	-	Invert Level	
MP	-	Marker Post	
TIC	-	Telecom Inspection Cover	
WM	-	Water Meter	
10.00	-	Top Of Fence/Wall Level	
1	-	Tree Number	

TREE SCHEDULE:				
No.	Spread (m)	Girth (m)	Height (m)	Species
1	3.0	Inaccessible	3.5	Apple
2	3.0	0.20 (Multi)	4.3	Apple
3	3.0	Inaccessible	4.8	Palm
4	5.0	Inaccessible	6.8	Silver Birch

NOTE:
Ordnance Survey Data Shown Plotted In Orange.

NOTE:
Tree Species Have Been Identified To The Best Of Our Knowledge
Verification Of The Species Must Be Sought From An Arboriculturalist.

GRID:
All Survey Data Shown Has Been Orientated To National Grid With All Levels Related To OS Datum Unless Otherwise Stated.

DISCLAIMERS:
The Survey Symbol Used To Represent Tree Spreads Gives An Average Crown Dimension Only.
Detail Shown On This Drawing Relating To Services Above And Below Ground Are For Indication Only.
Verification Of This Detail Must Be Sought From The Relevant Authority.

Chartered Surveyors
The Loft
Unit 3A
Kym Road
Bicton Industrial Estate
Kimbolton
Cambridgeshire
PE28 0LW
Tel: 01480 212790 Fax: 01480 406456
Internet: www.asc-geomatics.co.uk Email: asc@asc-geomatics.co.uk
Registered in England and Wales No. 4500757

SITE: Land at Golden Avenue, East Preston, BN16.

TITLE: Street Scene and Topographical Survey.
As Surveyed 23.07.2021.

CLIENT: Philip Thompson

© Crown copyright and database rights (2021) OS (100017983)

DATE:	04.08.2021	DRAWING NUMBER:	ASC.21.547
SCALE:	1:200 @ A1		
DRAWN BY:	Adam Newman		
SURVEYED BY:	Adam Newman		

