



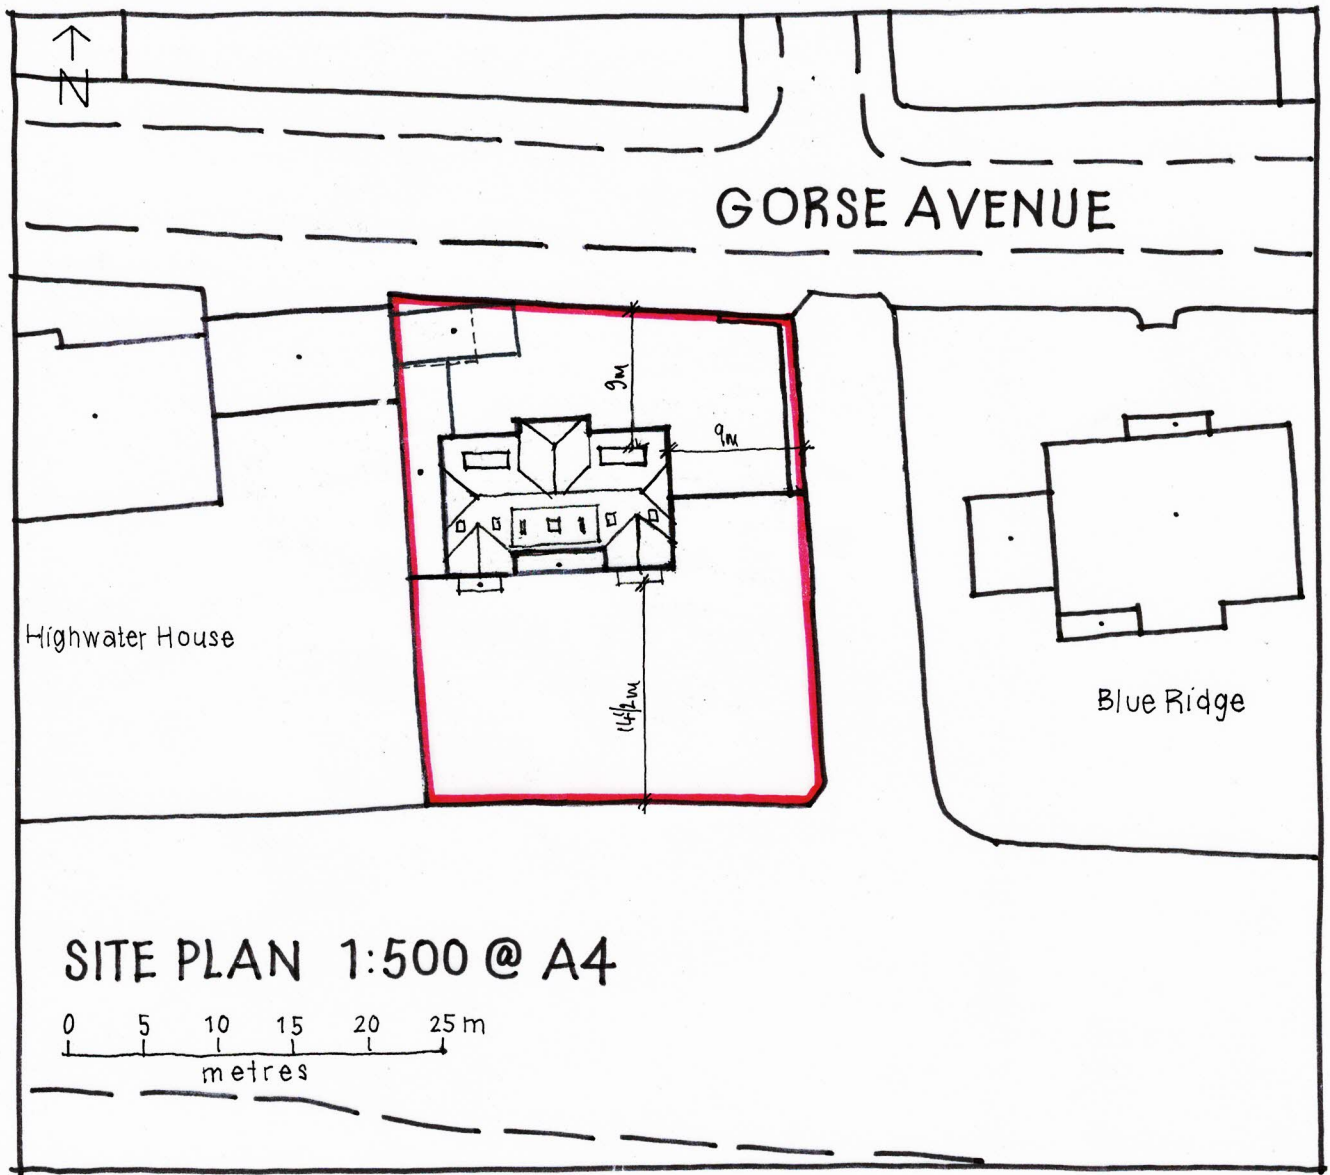

Wayne Gander MCIAT
Architectural Technologist
98 Durrington Lane, Worthing
West Sussex BN13 2RQ
E : waynegander08@gmail.com

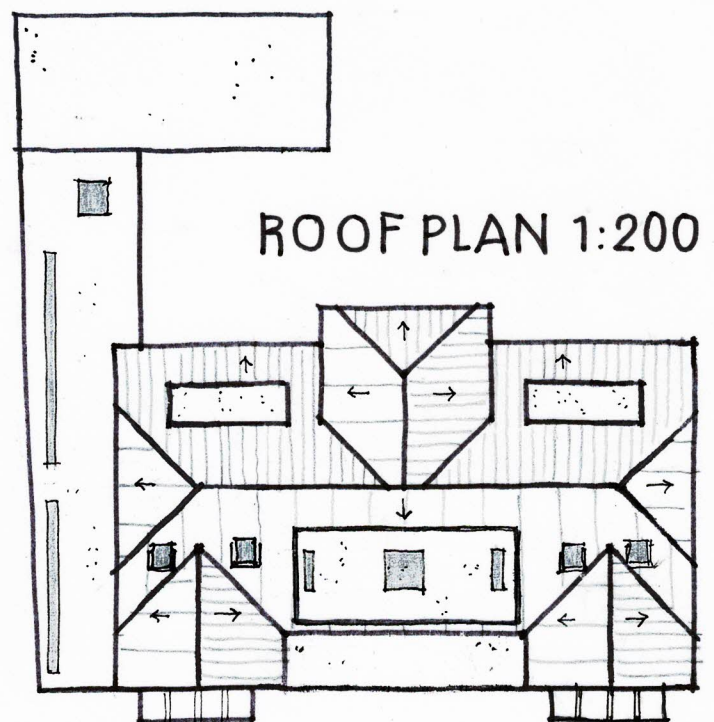

'MOORINGS', GORSE AVENUE, KINGSTON GORSE (D)