


Outdoor paving.



Front Drive Paving

Parking for 4 cars and 2-4 bicycles, more cars can be accommodated on site should the need arise.

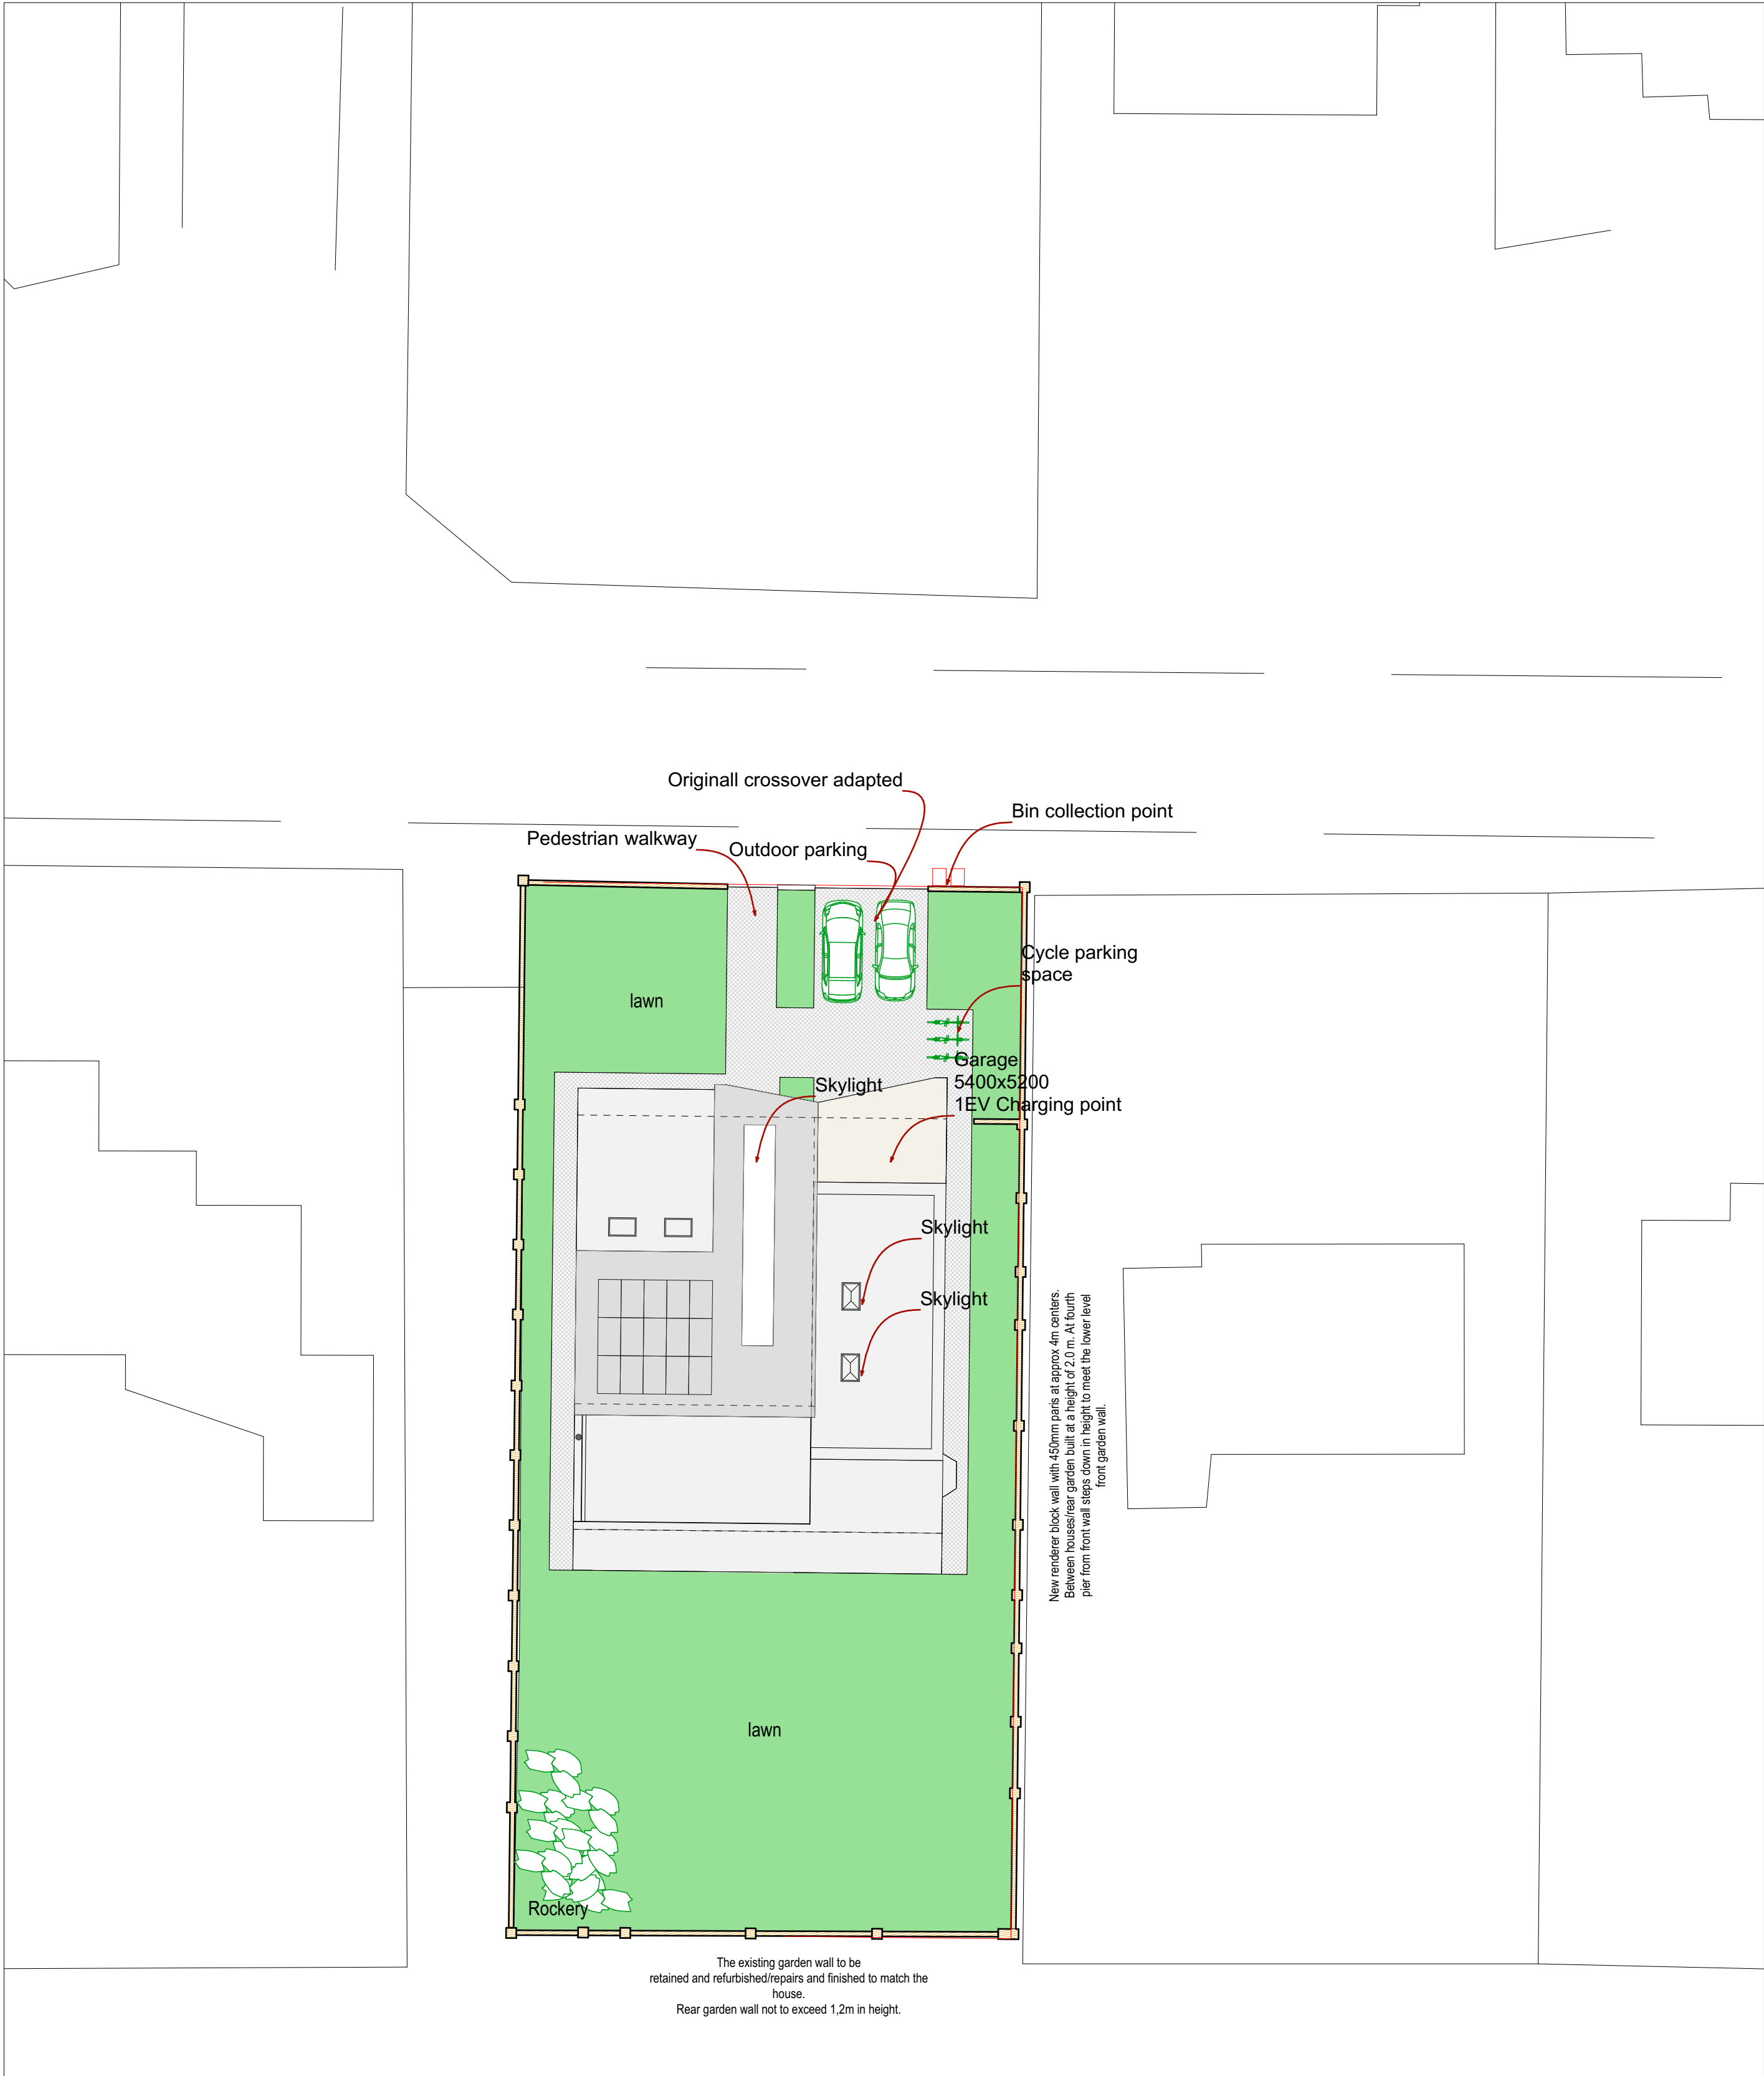

Lawn

Lawn suitable for Coast.



Walnut composite decking

Garden Paving



Decorative granite chippings pebbles

Granite chippings

Marked area to fill with grey granite chippings approx 1-2cm sized. The stone chips prevent erosion, help soil retain moisture, and they don't attract ants and other insects.



1:200

ONLY FIGURED DIMENSIONS TO BE USED FOR CONSTRUCTION PURPOSES.
ALL DIMENSIONS ARE TO BE CHECKED ON SITE PRIOR TO INSTALLATION AND ANY
DISREPA NCIES TO BE NOTIFIED TO THE ARCHITECT.
ALL MATERIALS ARE INDICATIVE.
LANDSCAPING IS INDICATIVE.



For ST Charles Homes LTD	
Drawing Proposed Site Layout & Landscaping, Street Scene, Parking plan	
Project La Casa, 57 Coastal Road, West Kingston East Preston BN16 1SN	
Scale	1:200 on A1
Date	19.11.2020
Made by Arch. Grygorieva A.A.	