



North Elevation (Front)



East Elevation (Side)




South Elevation (Rear)



West Elevation (Side)

Proposed Elevations 1:100

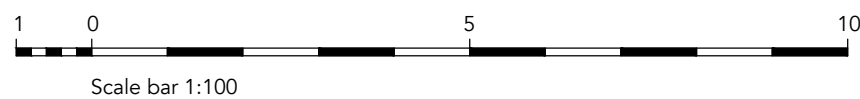

Materials Schedule

Walls

Silicon render, stone and timber cladding.

Roof

Natural slate with associated bonnets, hips and ridge.

Windows & Doors

Triple glazed Alu Clad in black.

Facias & Soffits

Powder coated aluminium in black.

Rainwater goods

Powder coated aluminium in black.

Revisions:

This drawing is the property of Fuller Architects and is not to be copied reproduced, retained or disclosed to any unauthorised person either wholly or in part without prior consent. Do not scale from this drawing except for Planning purposes. Use all figured dimensions only. All figured dimensions to be checked on site prior to construction. All discrepancies, errors and omissions to be reported to Fuller Architects prior to construction. Layout and dimensions existing building to be checked on site.

FULLER

• ARCHITECTS •

01903 774754
info@fuller-architects.co.uk
fuller-architects.co.uk
103-105 Sea Road, East Preston,
BN16 1NX

Job Title
Beach House, 33 Coastal Road, East Preston

Client
Mr & Mrs C. Nunn

Drawing Name
Elevations - Proposed

Drawing Status
Planning

Drawn by BF Date Feb 26
Checked by LW Date Feb 26

Drawing Scale
1:100 at A1

Drawing No
250089/ 08

Revision