




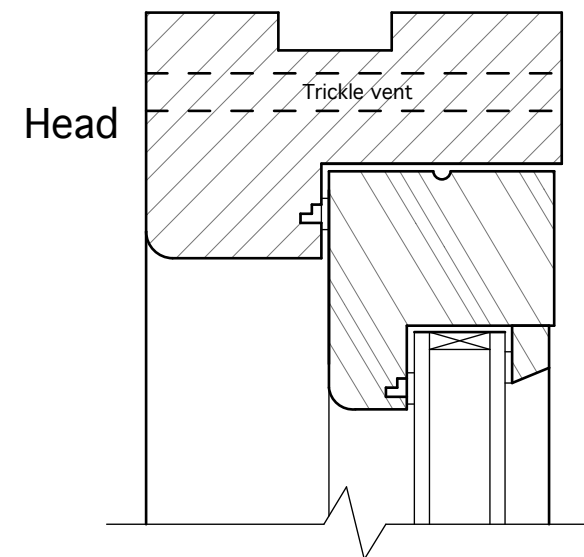

Head

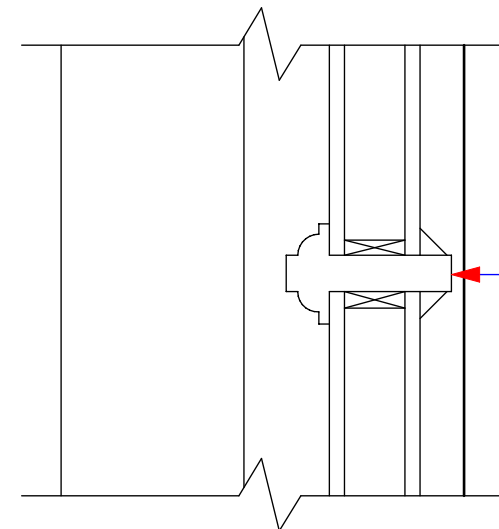


Fixed glazing bar
ovolo profile

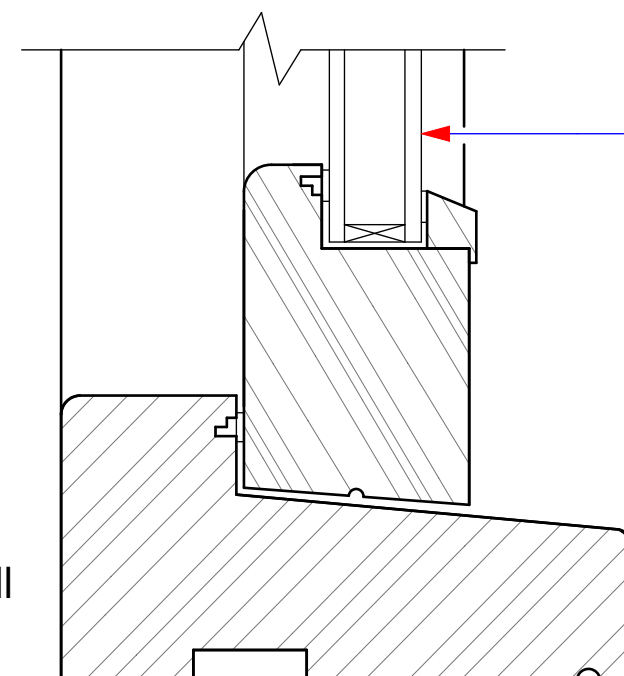


Cill


Vertical section

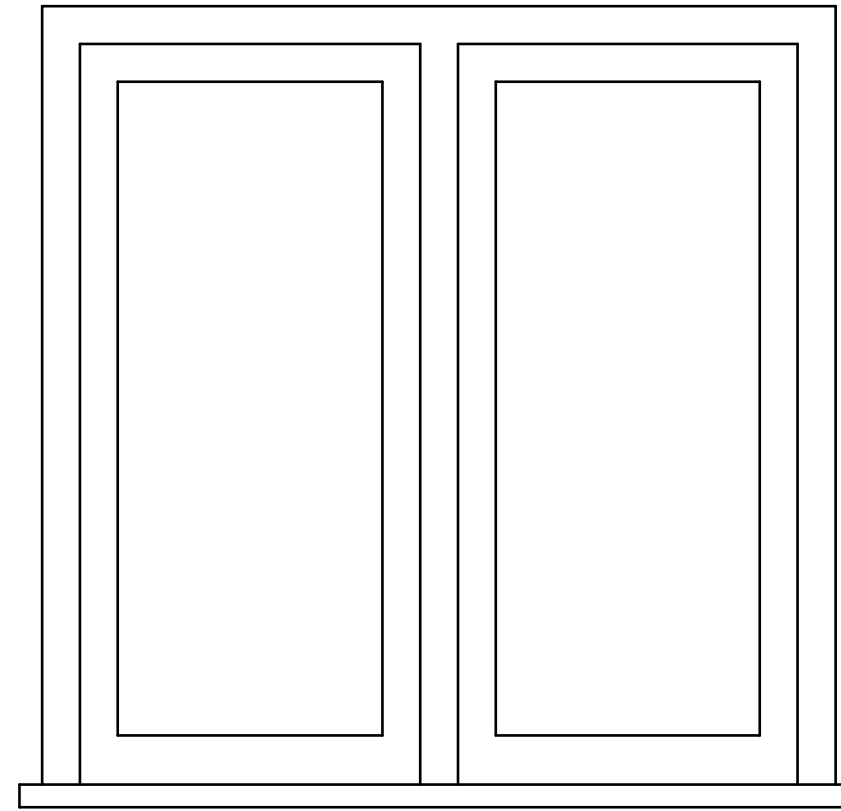

Elevation - Opening casements to
extensions

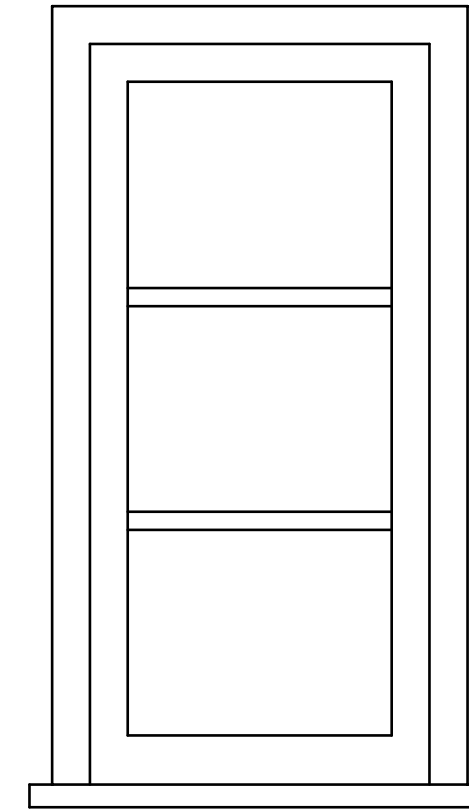


Elevation - Fixed lights with glazing bars
to The Tower

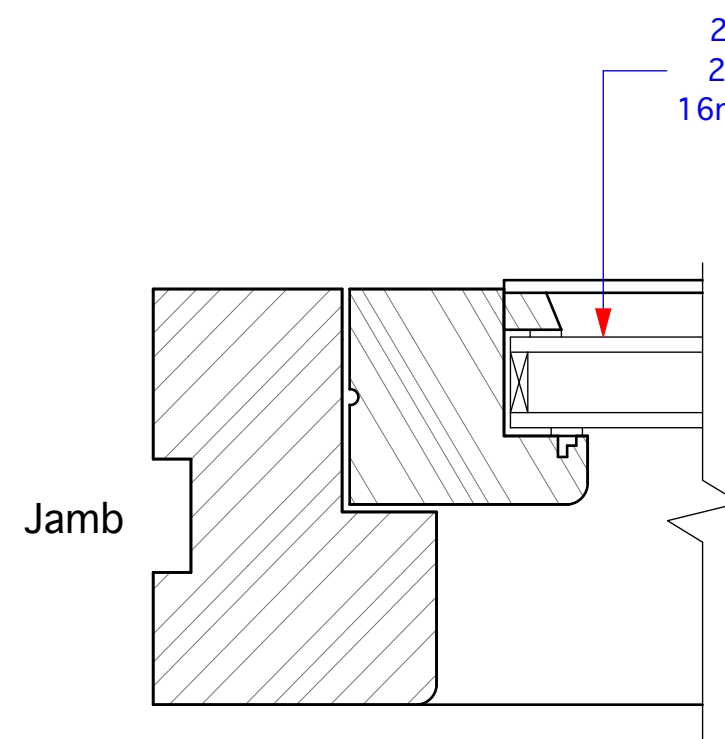

Jamb

24mm glazing unit
2 x 4mm glass and
16mm Argon filled void

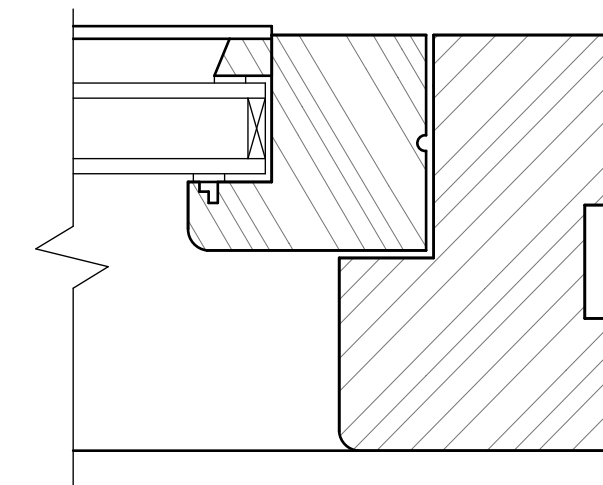

Jamb

Horizontal Section

Notes:

- 1) Treated softwood to be used
- 2) Windows to be fitted with 24mm glazing units incorporating 16mm argon filled void, and low-E glass inner pane to provide min. U-value 1.6 w/m2K
- 3) Windows with sill height below 800mm and from FFL will be fitted with toughened safety glass to BS EN 12600
- 4) Windows hand painted in satin white

Revisions

A Mar 18 Revised glazing bar



Chartered Surveyors

Norton Studio, School Lane
Arundel, West Sussex
BN18 9DR

tel: 01903 885444
fax: 01903 883111

email: mail@andrewfuller.co.uk
www.andrewfuller.co.uk

Job Title

The Tower, Kingston Gorse

Client

Mr P Pearce

Drawing Name

Window Details

Drawing Status

Planning

Drawn by DF

Date Feb 18

Checked by

Date

Drawing Scale

1:2 & 1:10 at A2

Drawing No

Status

Revision

15757/09

A