




Proposed Street Scene

1:200 @ A1

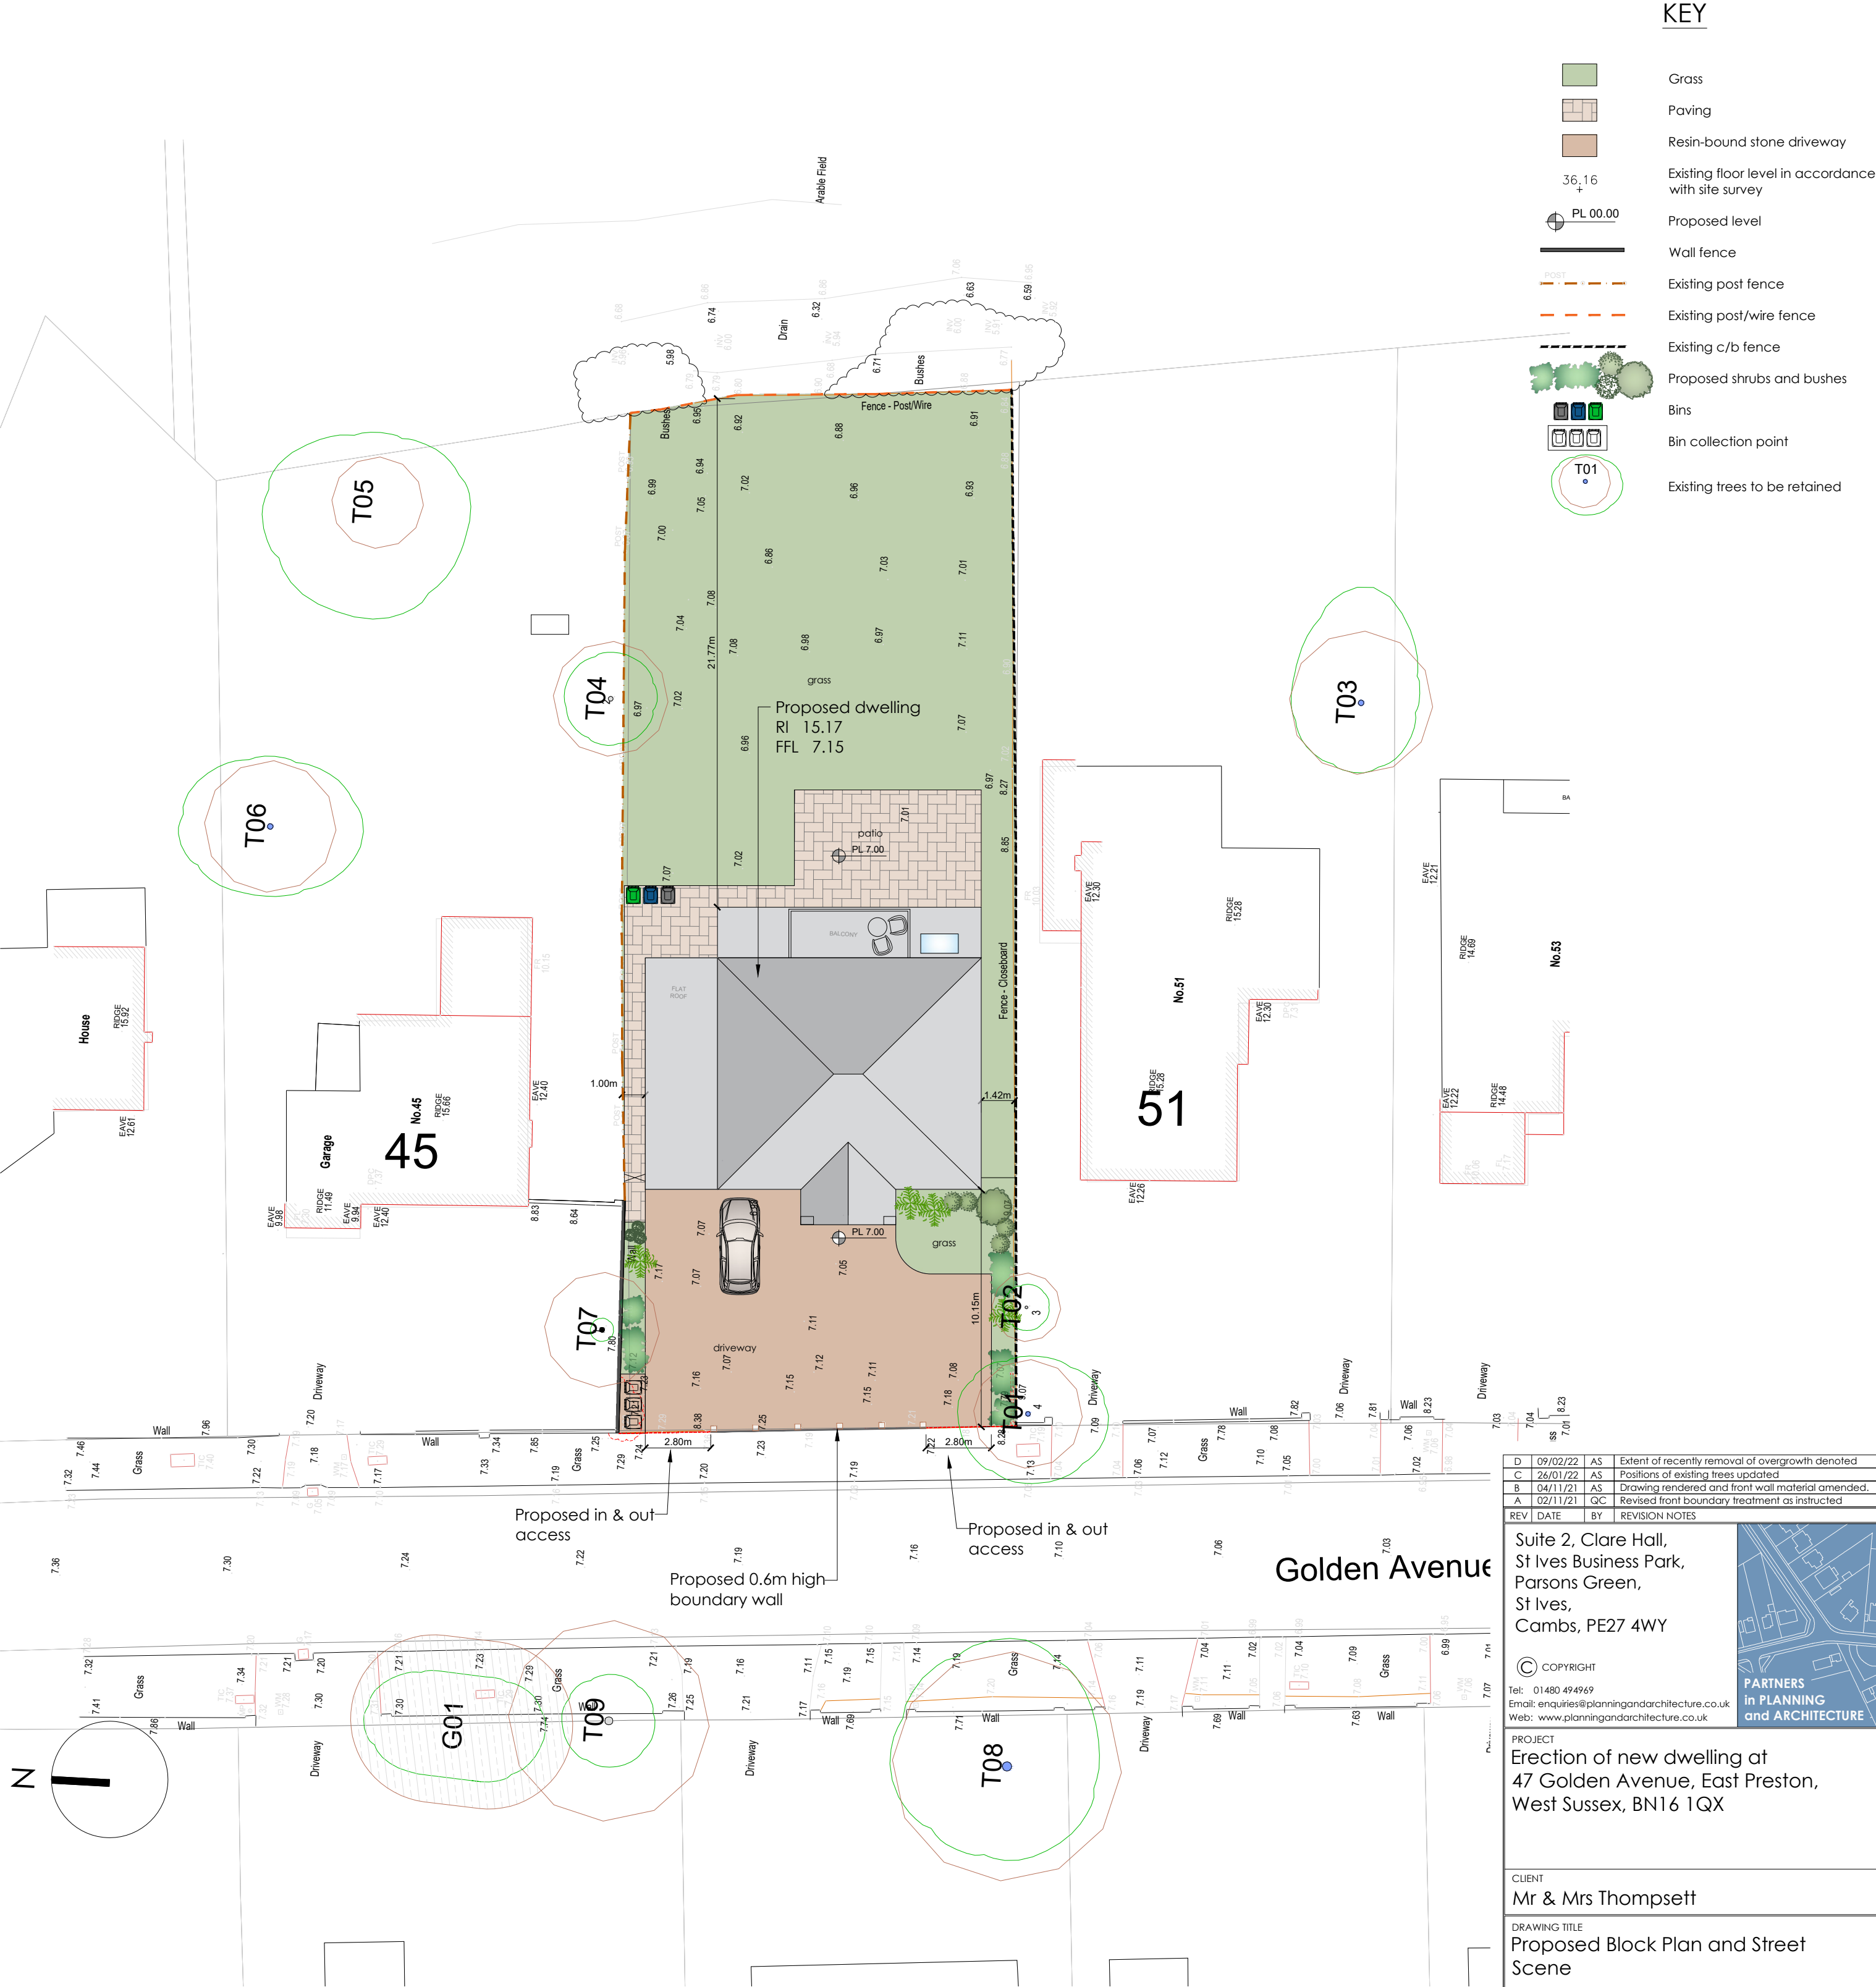

KEY

- Grass
- Paving
- Resin-bound stone driveway
- Existing floor level in accordance with site survey
- Proposed level
- Wall fence
- Existing post fence
- Existing post/wire fence
- Existing c/b fence
- Proposed shrubs and bushes
- Bins
- Bin collection point
- Existing trees to be retained

Proposed Block Plan

D	09/02/22	AS	Extent of recently removal of overgrowth denoted
C	26/01/22	AS	Positions of existing trees updated
B	04/11/21	AS	Drawing rendered and front wall material amended.
A	02/11/21	QC	Revised front boundary treatment as instructed
REV	DATE	BY	REVISION NOTES
Suite 2, Clare Hall, St Ives Business Park, Parsons Green, St Ives, Cambs, PE27 4WY			
© COPYRIGHT Tel: 01480 494969 Email: enquiries@planningandarchitecture.co.uk Web: www.planningandarchitecture.co.uk			
PROJECT Erection of new dwelling at 47 Golden Avenue, East Preston, West Sussex, BN16 1QX			
CLIENT Mr & Mrs Thompsett			
DRAWING TITLE Proposed Block Plan and Street Scene			
DRAWN BY AS	SCALE 1:200 @ A2		
DATE 19/10/21	DWG. No. 21-085-101	REV. 1 2 3 4 5 6 7 8 9	D