


Key.

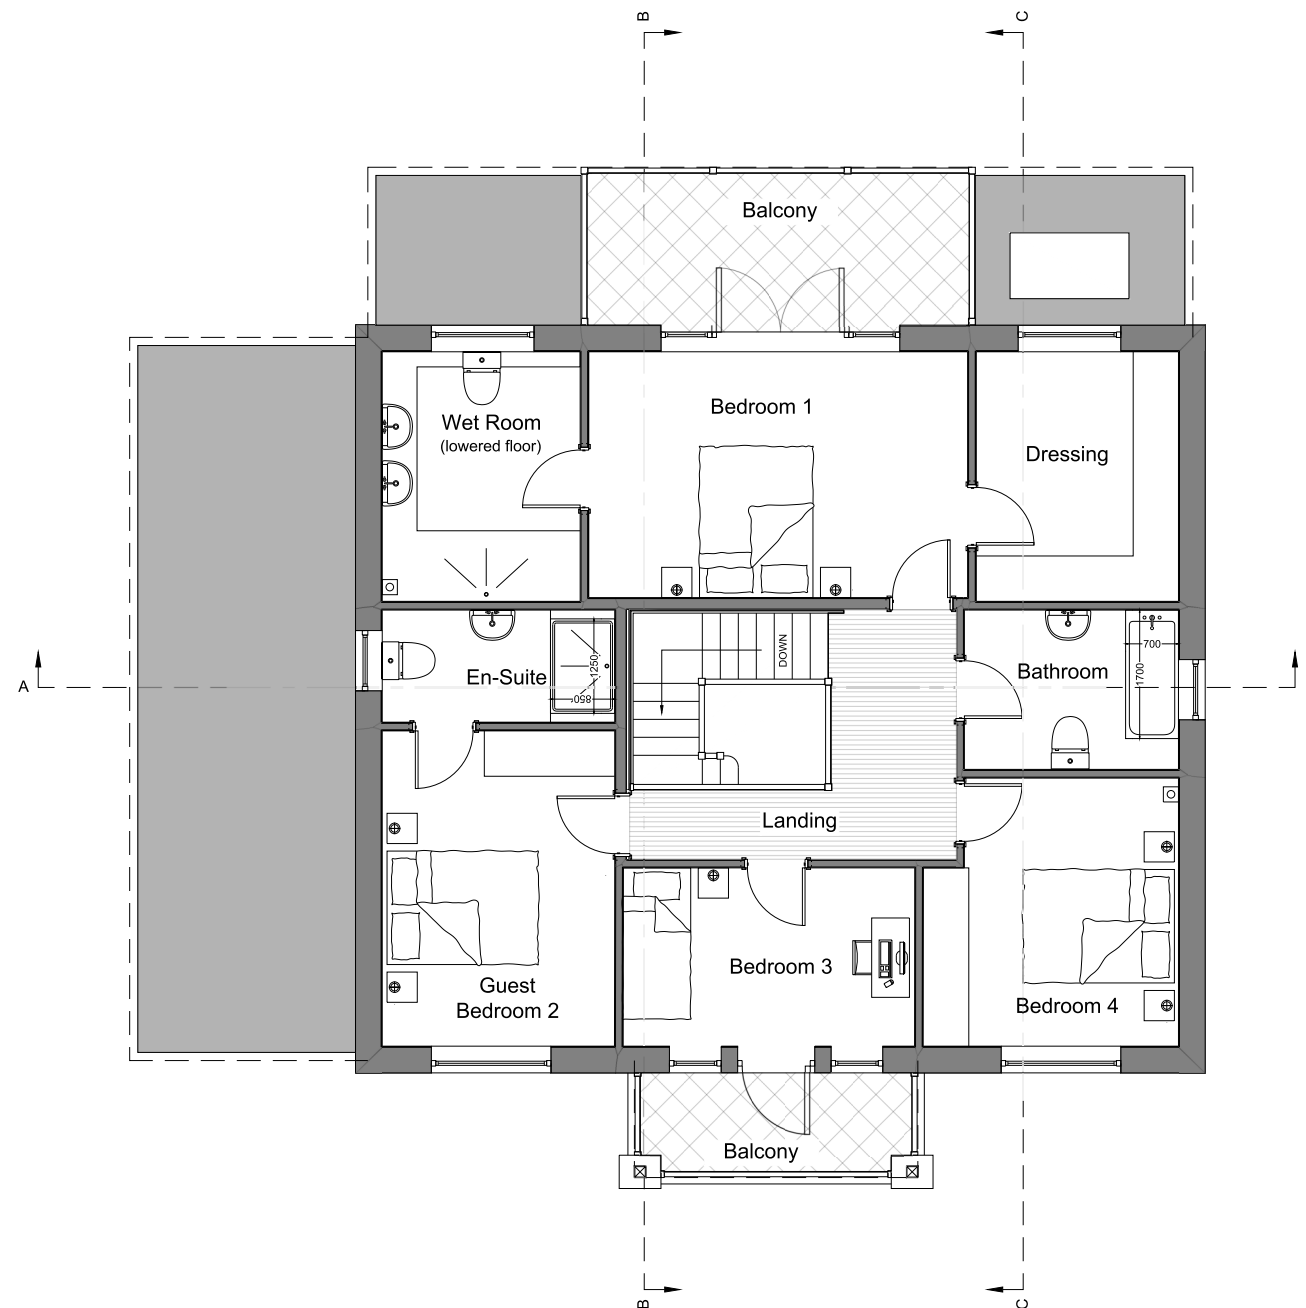

FIRST FLOOR

FIRST FLOOR GROSS INTERNAL AREA: 97m²

E	24/01/22	Stairs reconfigured; other minor changes.	HLM	n/a
D	22/12/21	Pre-order drawing set with minor amendments.	HLM	n/a
C	11/11/21	Planning Drawings	VC	n/a
B	09/11/21	Planning Drawings	VC	n/a
A	18/09/21	Planning Drawings	VC	n/a
Rev:	Date:	Description:	Drawn:	Checked:

Client:

Mr & Mrs Thompsett

Site Address:

47 Golden Avenue
East Preston
West Sussex BN16 1QX

Drawing Title:

First Floor Plan

Job Number:	Drawing Number:	Revision:
21-085	FF	E

Drawing Scale (UNO): 1:100@A3



Kingspan Timber Solutions Ltd
Eltisley Road,
Great Gransden,
Beds, SG19 3AR

Tel: 01767 676400
Fax: 01767 676444
E-mail: sales@potton.co.uk
Web: www.potton.co.uk

This document is the copyright of Kingspan Timber Solutions Ltd, and is made available on the express condition that it shall not be used in connection with the erection of any building or the production of any components for such a building unless the building to be erected or the components are supplied by Kingspan Timber Solutions Ltd.

© Kingspan Timber Solutions Ltd.

PLANNING

This drawing has been prepared to support the planning application.
This drawing is not to be used for construction purposes, detailed construction drawings will be provided dependent on planning permission and order placement.