



FIELD SHELTERS AND SHED

NORTH ELEVATION

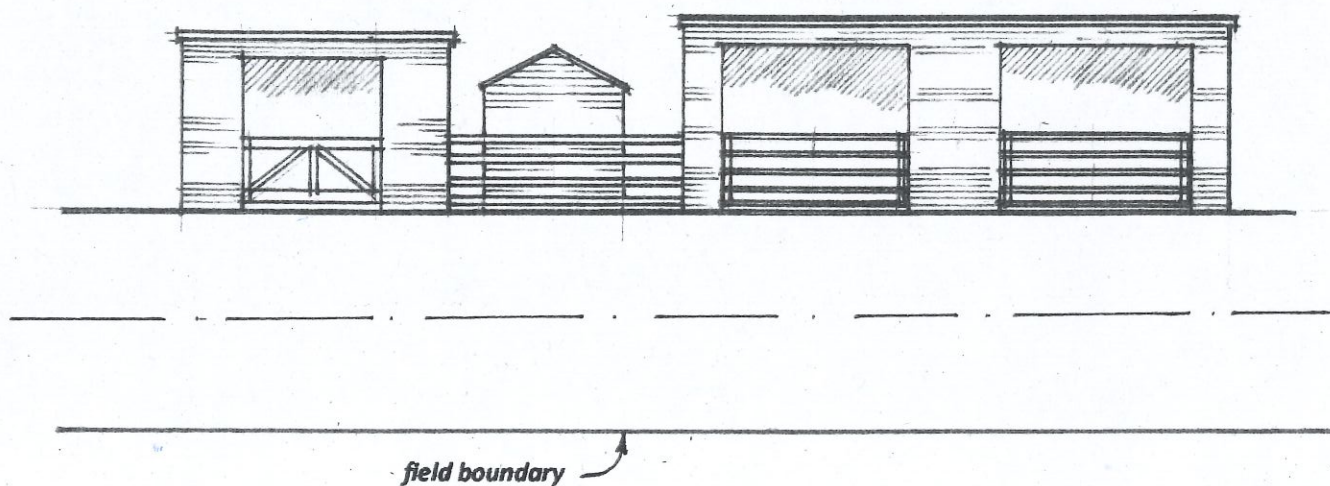

PLAN VIEW

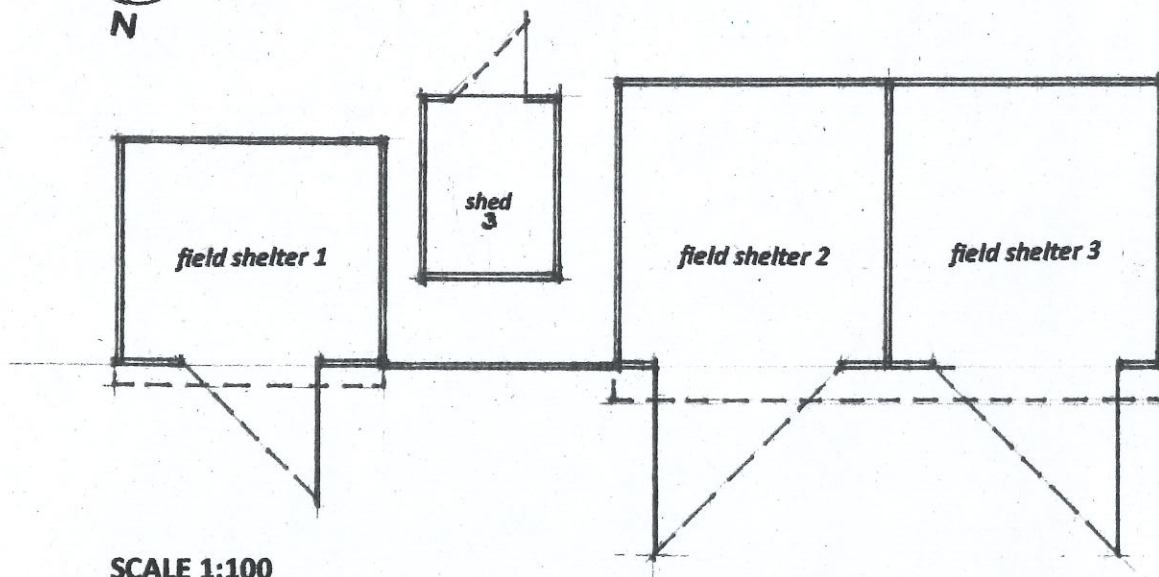

SCALE 1:100

Bar Scale

