


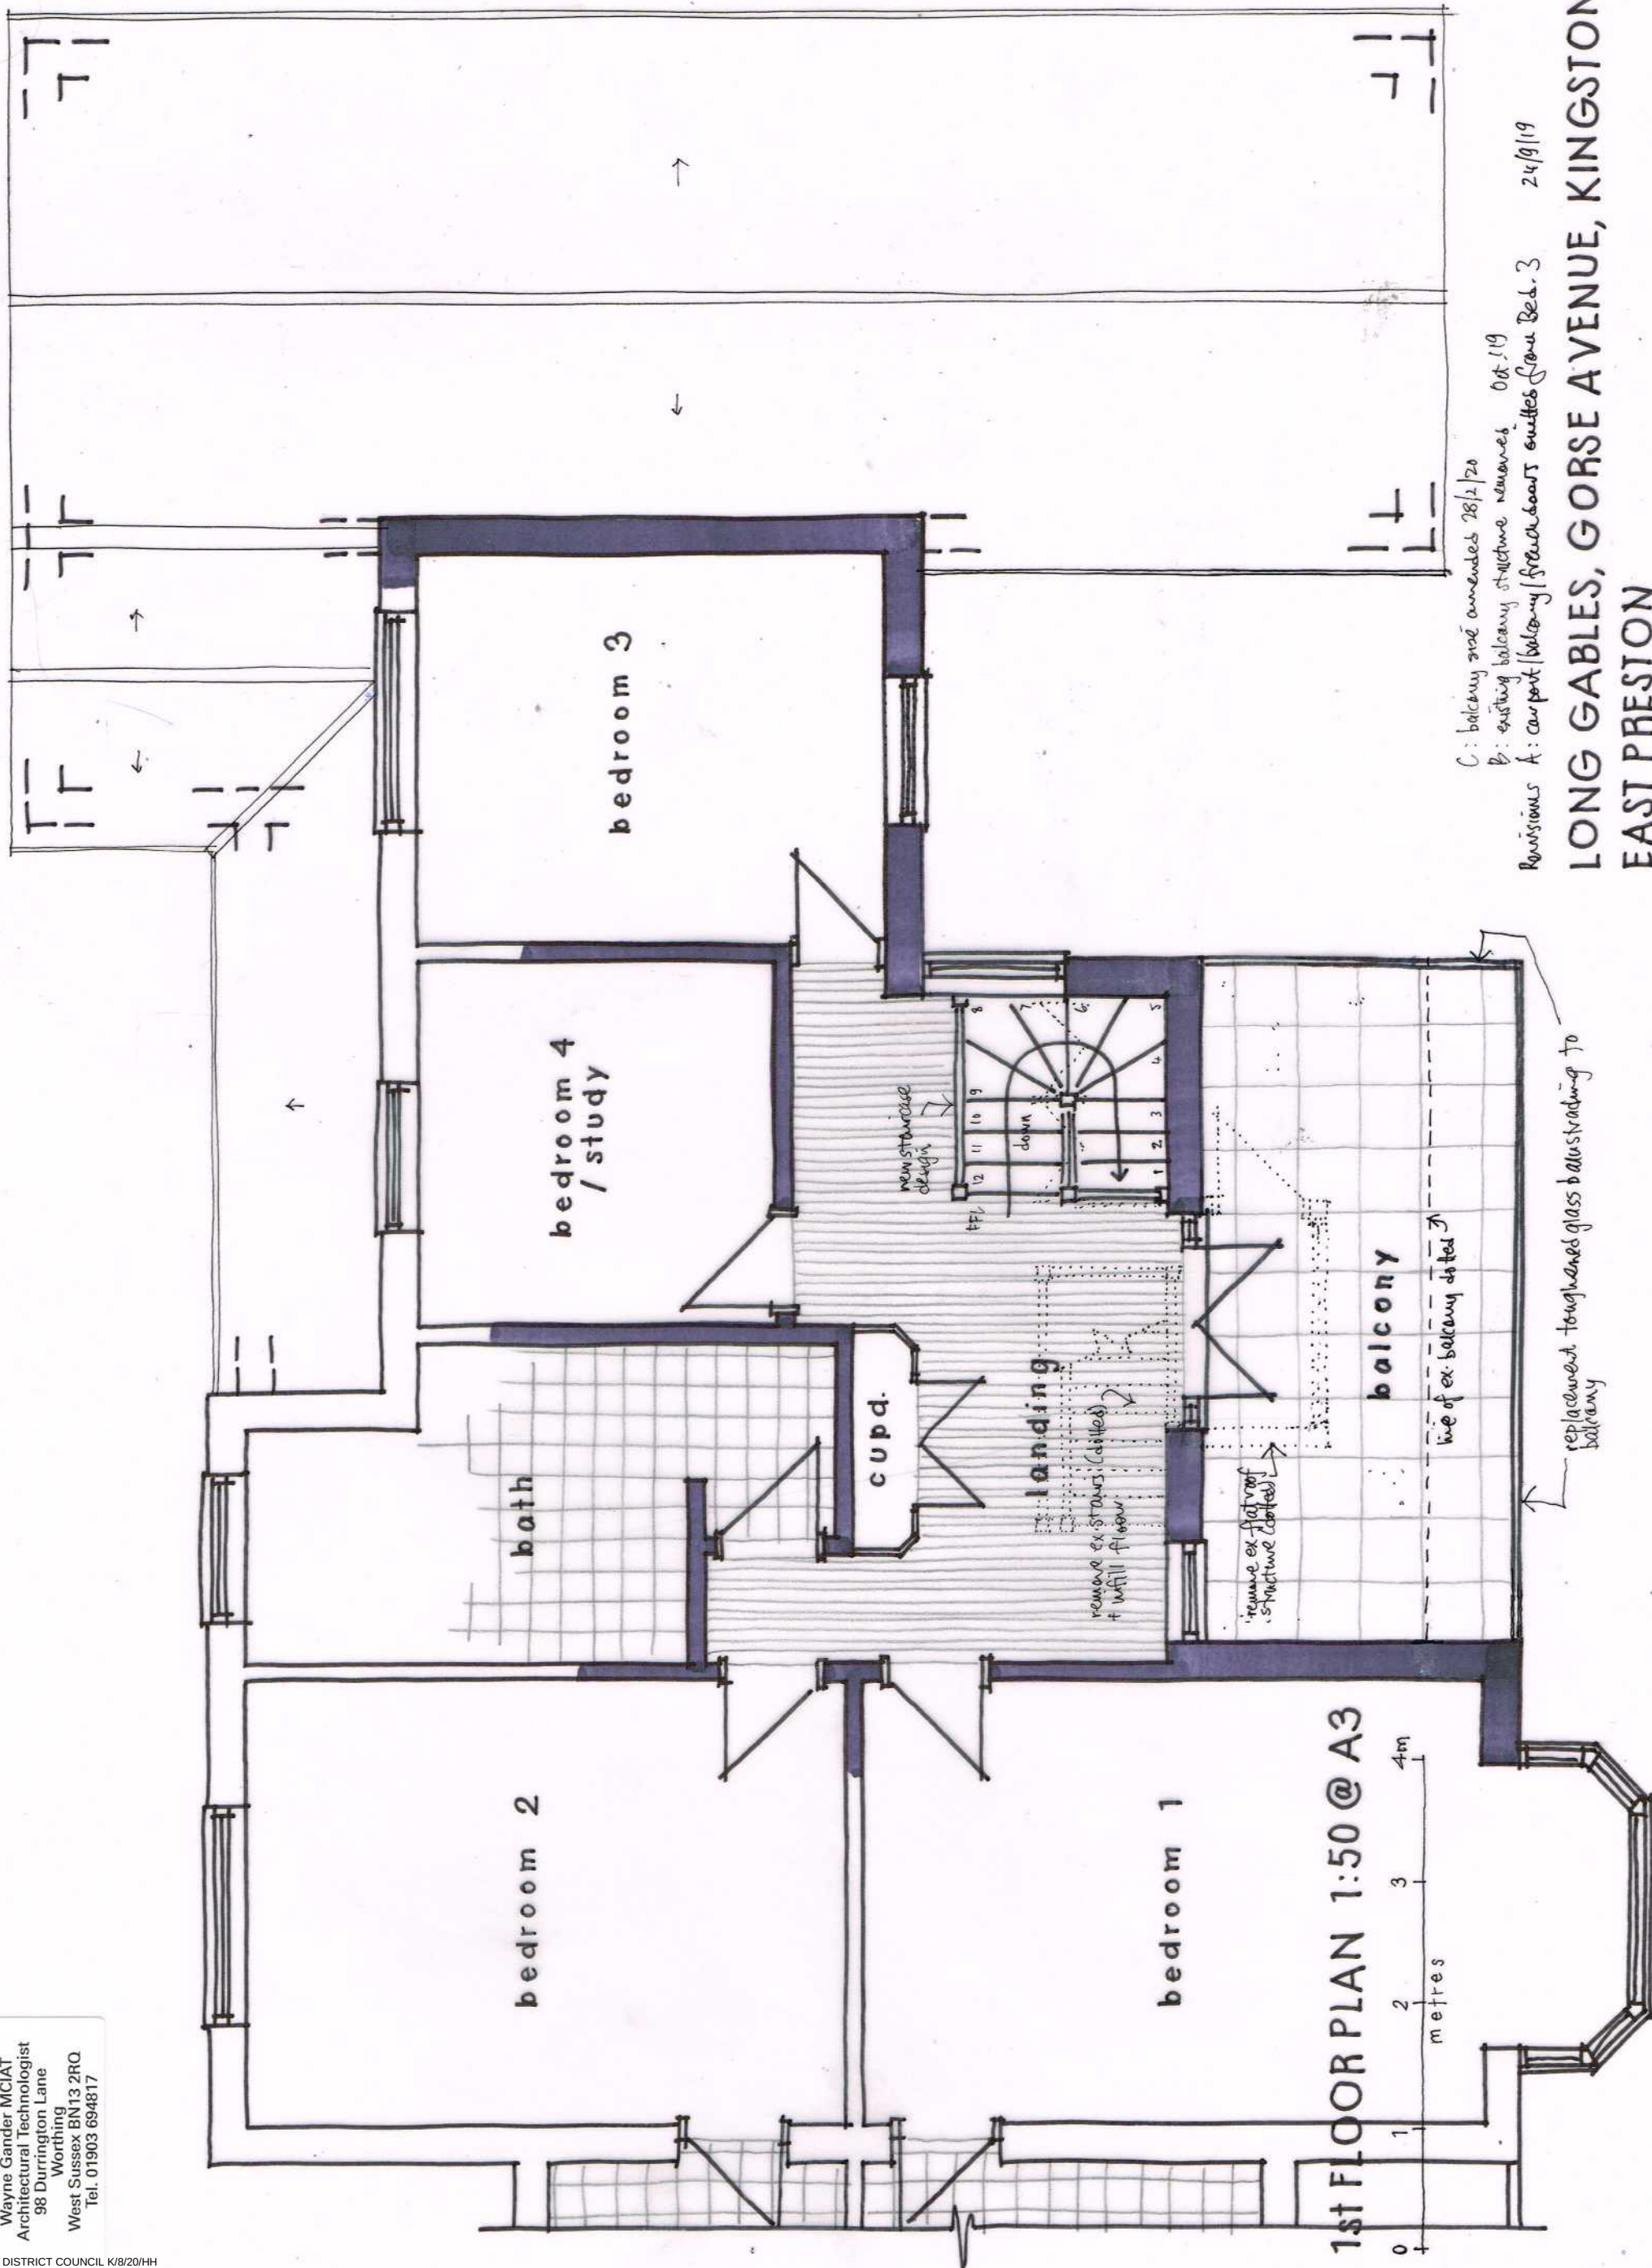

LONG GABLES, GORSE AVENUE, KINGSTON GORSE,
EAST PRESTON

Proposals 04 C

Aug 2019