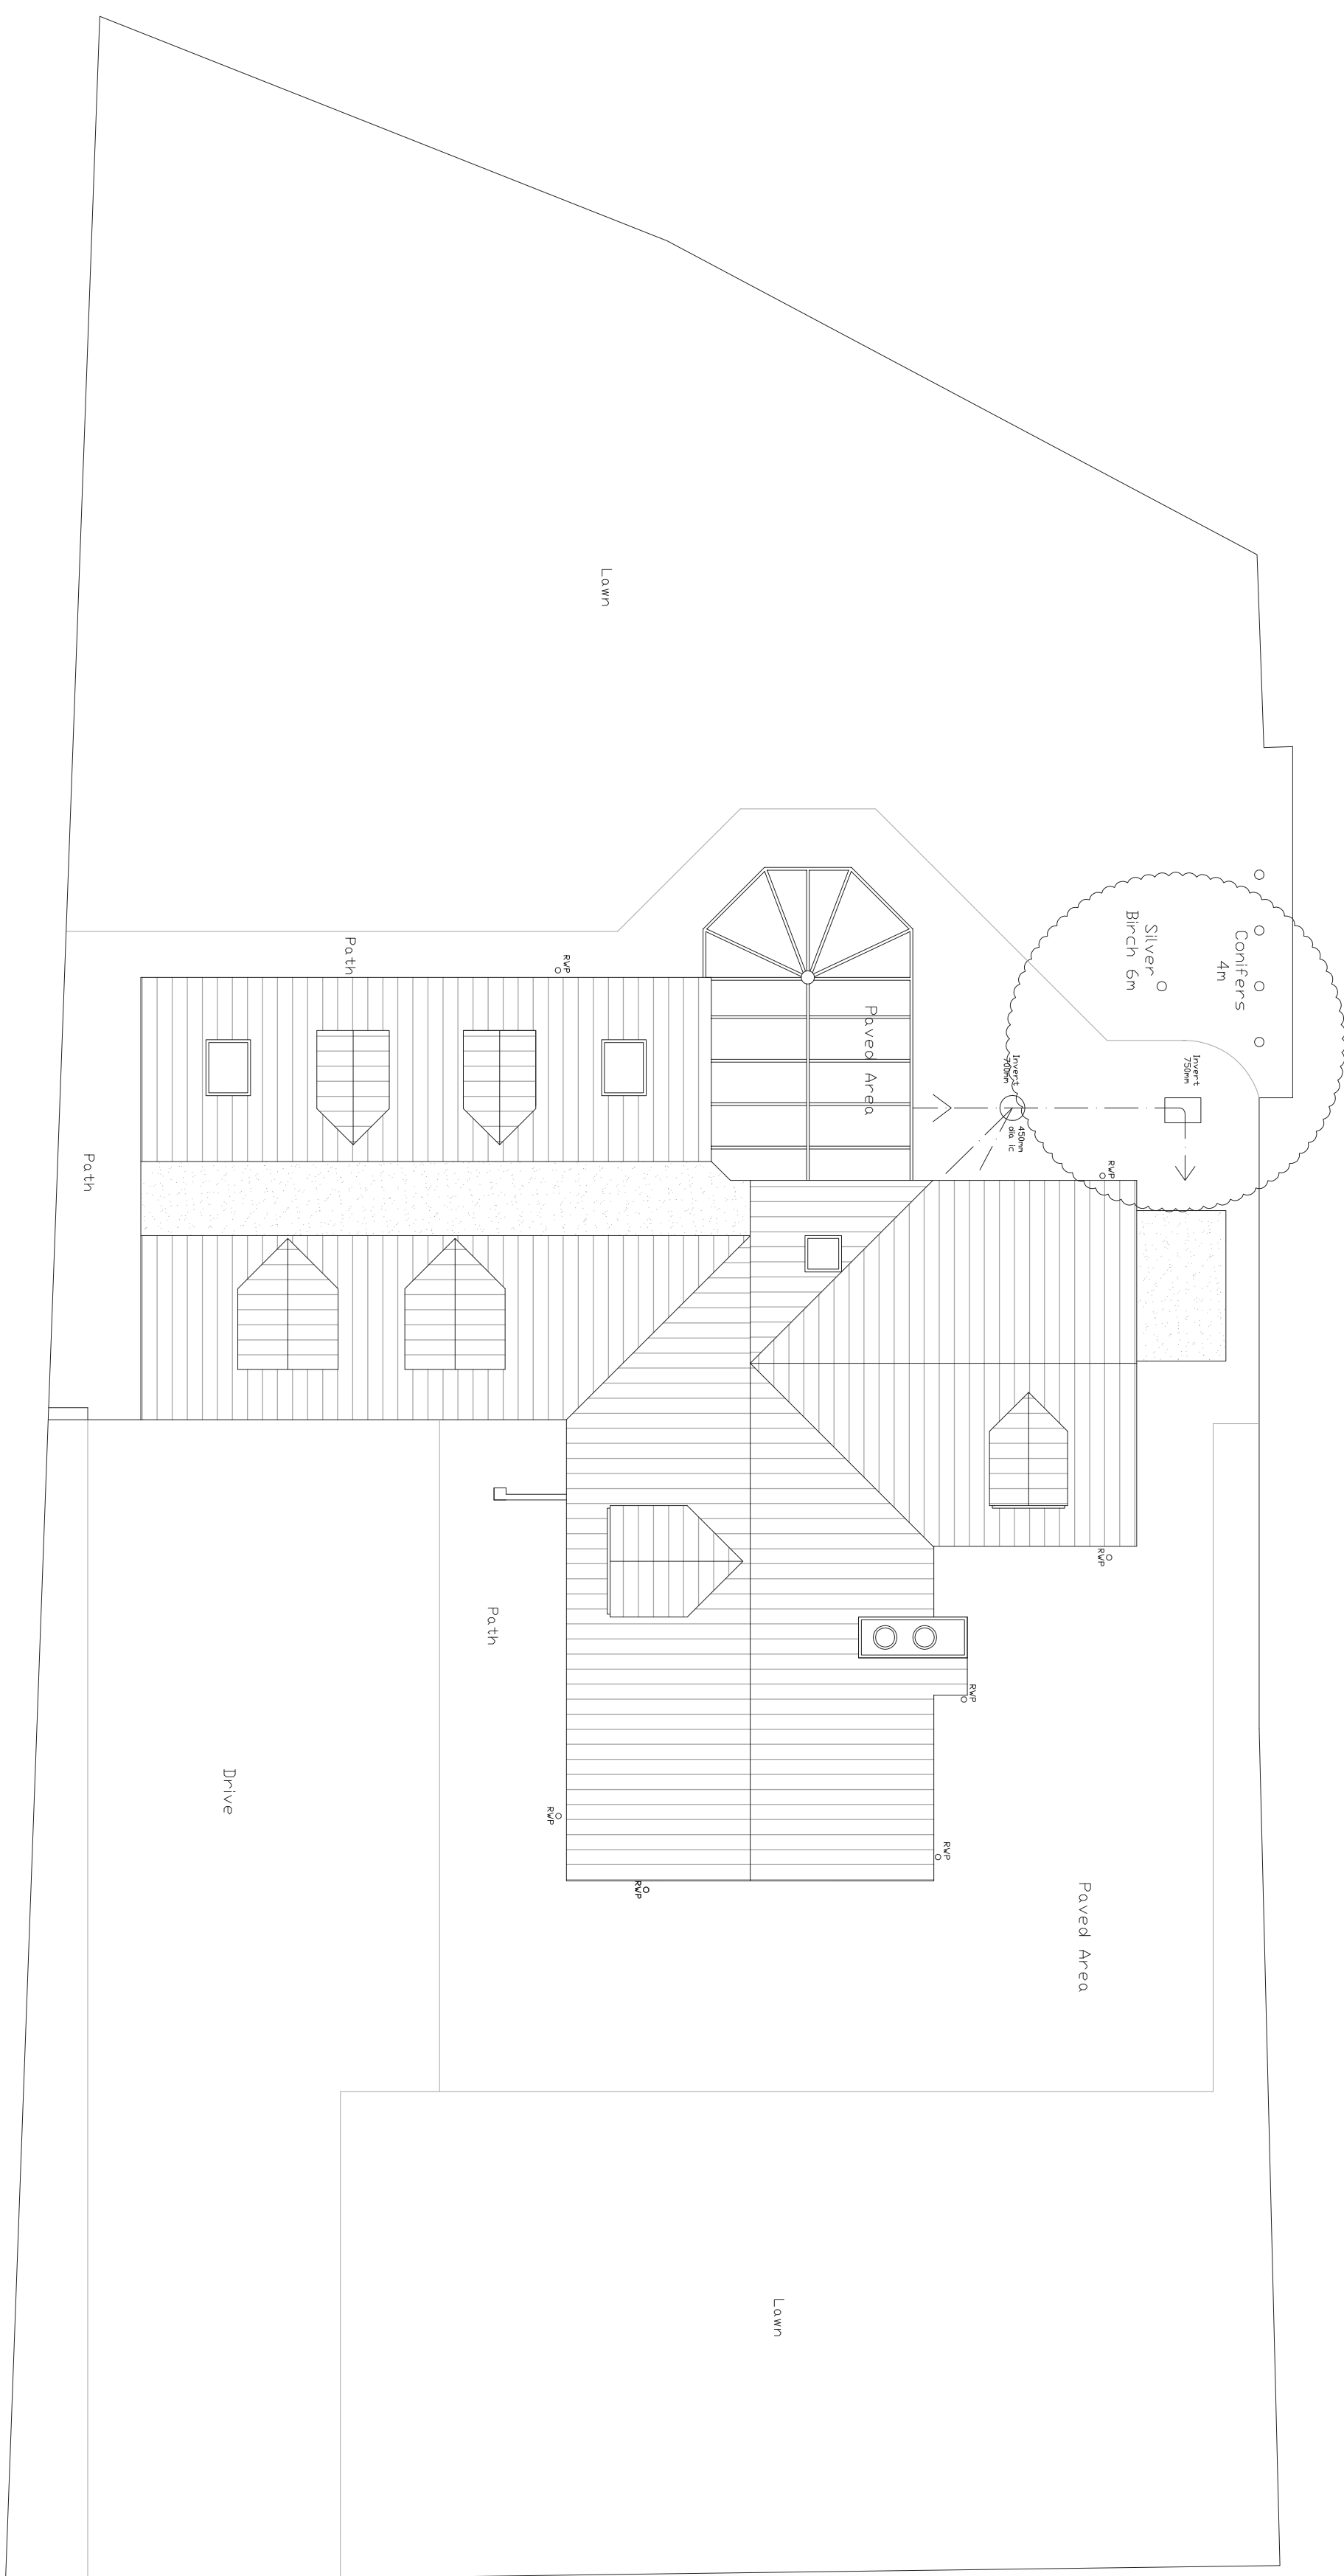


COLIN JESSEY ASSOCIATES									
47 Sullington Gardens, Findon Valley, Worthing, BN14 0HS									
Tel. 01903 877724									
www.colinjessey.co.uk									
Client		M.P. Jenkins				Paper Size		A1	
Contract		Extension & Internal Alterations							
At		Fidlers Green, Golden Acre, Kingston Course Estate, East Preston, BN16 1QP							
Title		Proposed Block Plan							
DWG. No.		ZV/13/05		Scale: 1:100		Date: 19.3.13		Drawn By: S.D	
Rev.		A				Date: 23.4.13			
Details.									
Details.									
Details.									