



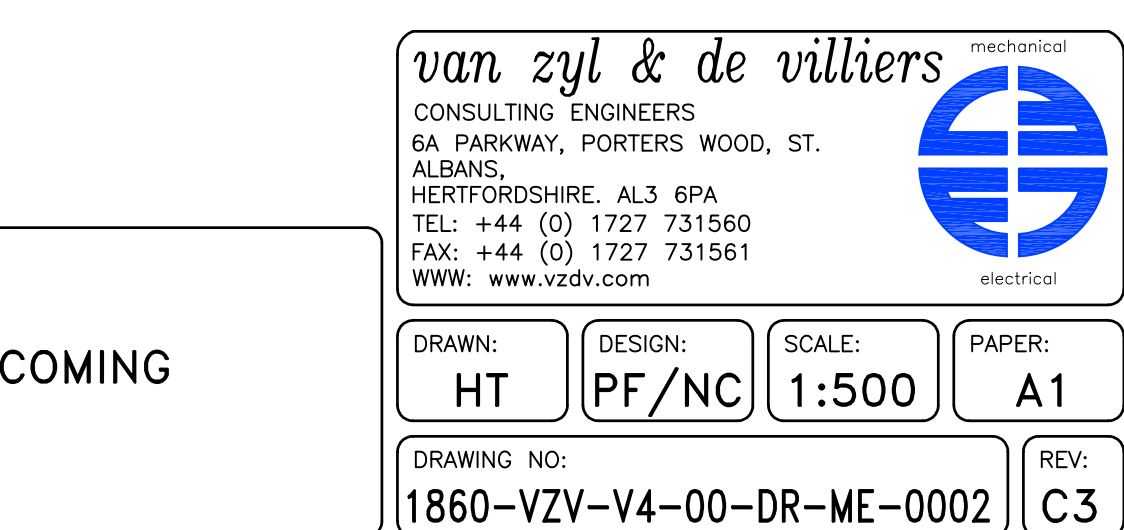

		REVISIONS	
NO.	DATE:	DESCRIPTION	APPD.
P2	18/11/16	STAGE 3 ISSUE	PV
P3	12/04/17	STAGE 4A DRAFT	PV
P4	05/05/17	EXISTING DRAINAGE ADDED	PV
P5	26/05/17	LV ROUTE AMENDED DOG SPENDING OUTLET ADDED	PV
P6	14/06/17	STAGE 4B ISSUE	PV
P7	13/07/17	DOG SPENDING AREA OMITTED	PV
P8	04/08/17	"SEE CLOUDED AREA"	PV
P9	29/08/17	APPROX. LOCATION OF EXISTING WASH-OUT HYDRANT ADDED	PV
P10	11/10/17	INCOMING SERVICE DUCT SIZES ADDED AS CLOUDED	PV
C1	17/11/17	STAGE 5 CONSTRUCTION ISSUE	PV
C2	24/11/17	GAS METER RELOCATION TO BOUNDARY	PV
C3	04/04/18	GAS METER RELOCATED	PV
AFLS&P 3519(90)010 Rev F			

CLIENT:

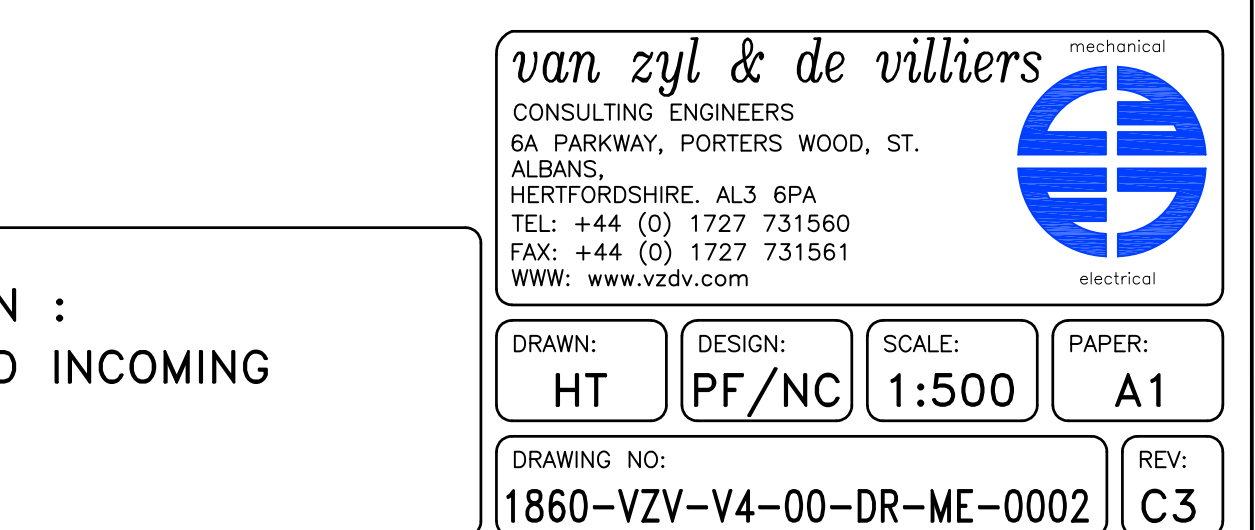

**WILLMOTT DIXON
CONSTRUCTION**

PROJECT:

LITTLEHAMPTON
LEISURE CENTRE

DESCRIPTION:
SITE PLAN : PROPOSED INCOMING SERVICES

van zyl & de villiers

CONSULTING ENGINEERS

68A PARKWAY, PORTERS WOOD, ST.
ALBANY

HERTFORDSHIRE, AL3 6PA

TEL: +44 (0) 1727 731560

FAX: +44 (0) 1727 731561

WWW: www.vzdv.com

mechanical



electrical

DRAWN:
HT

DESIGN:
PF/NC

SCALE:
1:500

PAPER:
A1

DRAWING NO:
1860-VZV-V4-00-DR-ME-0002

REV:
C3