

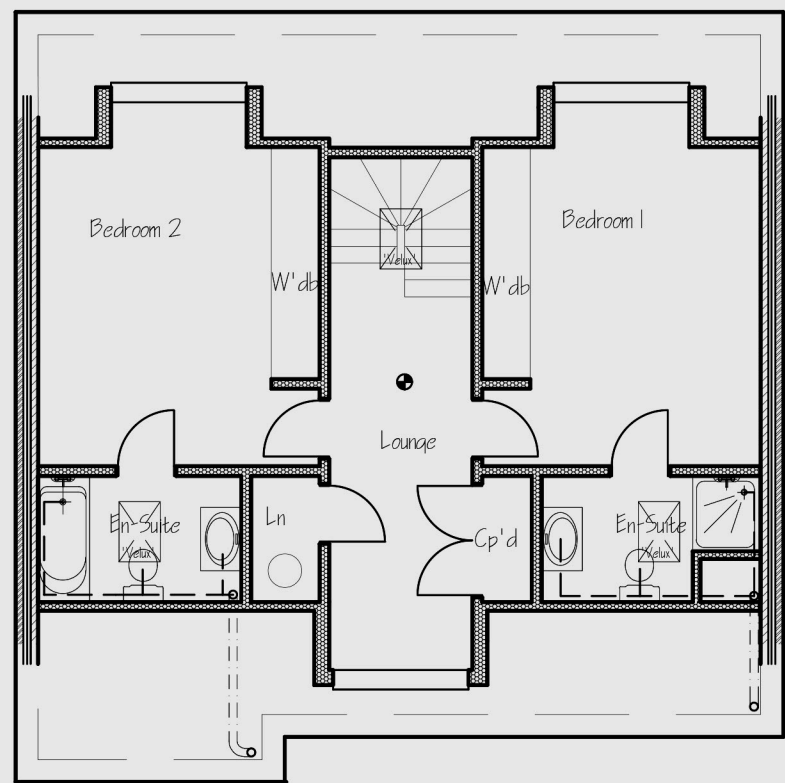
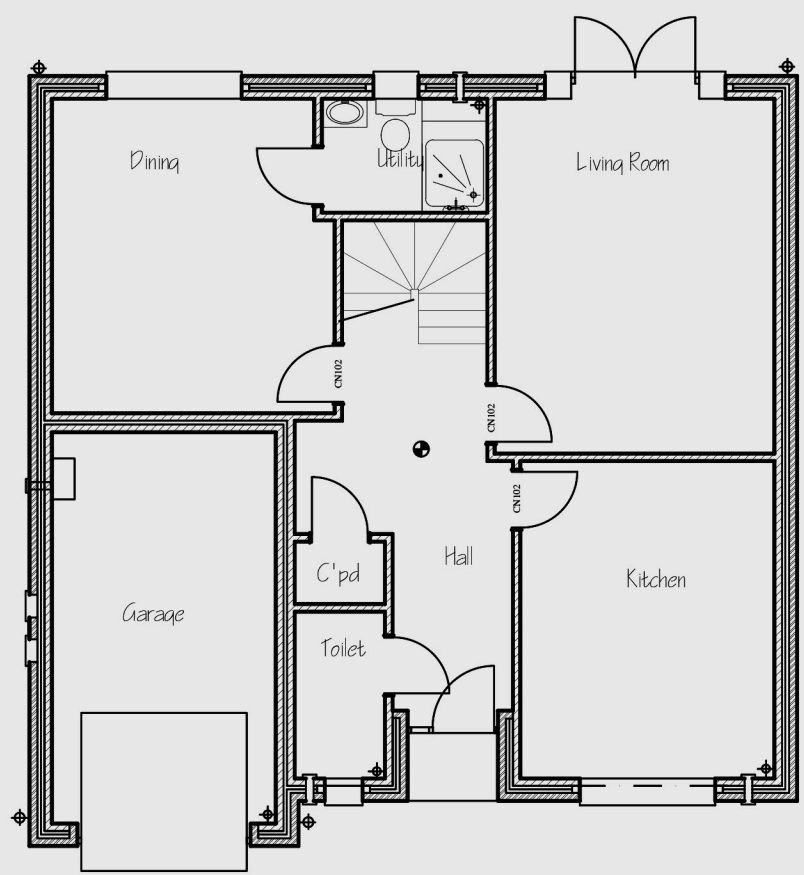
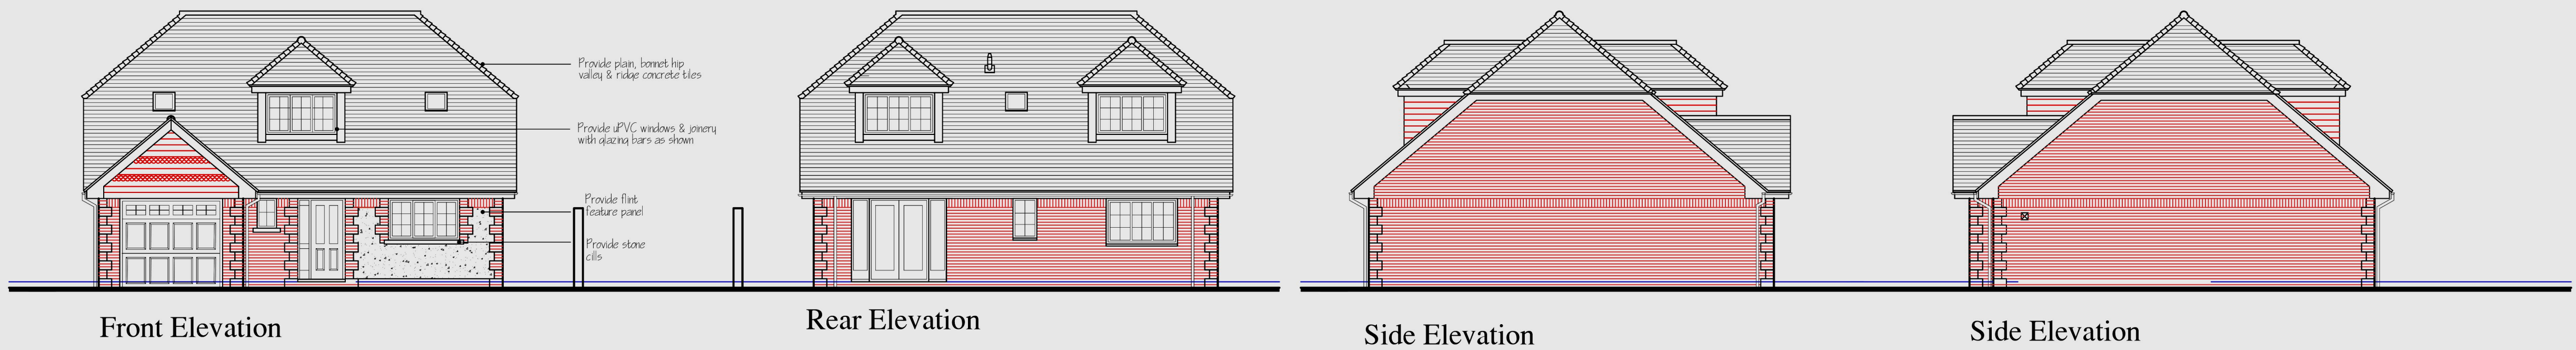
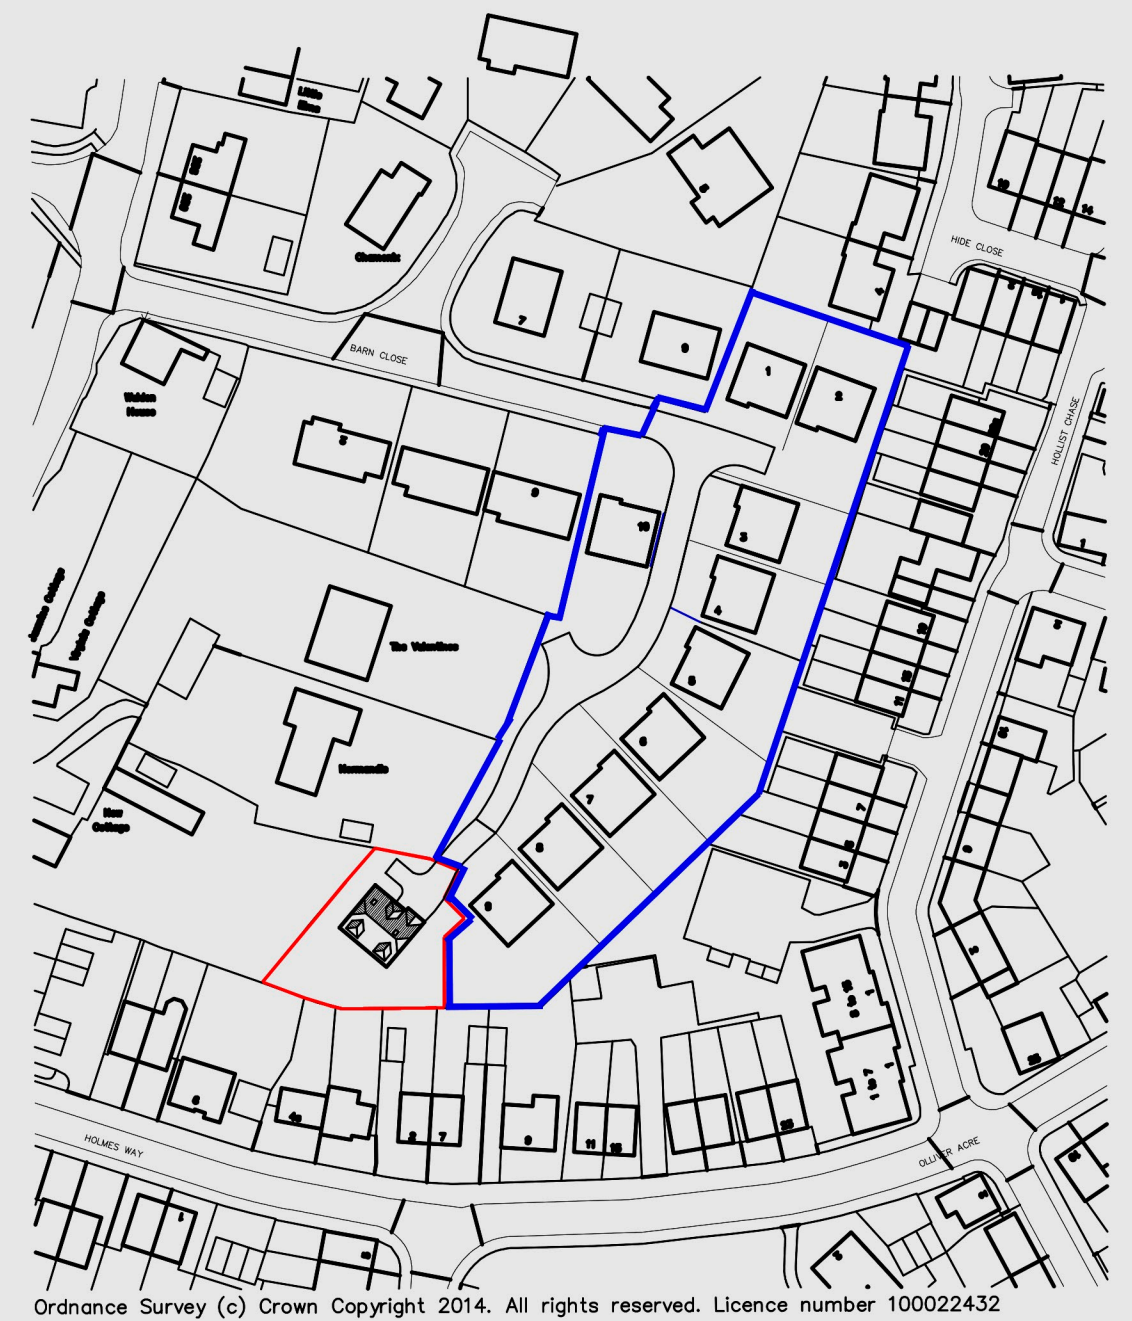


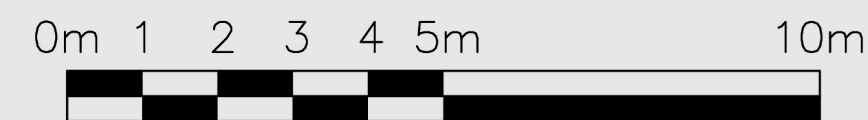


NOTES AND LEGEND

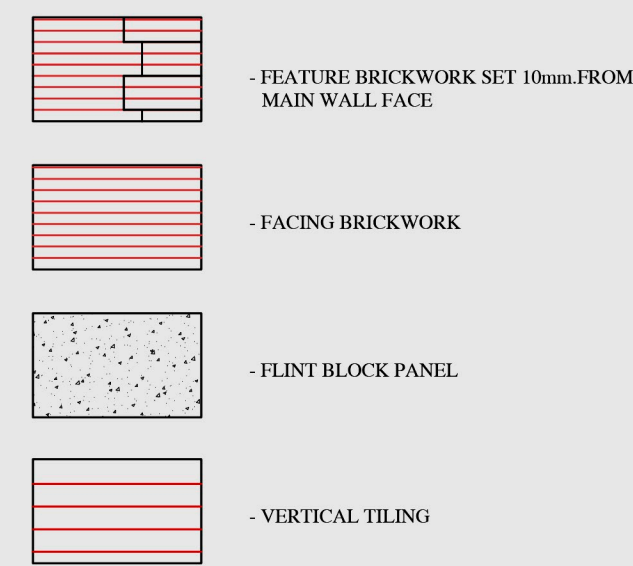

SITE LOCATION PLAN 1:1250

- Application Site
 - Land in same ownership as the applicant being developed with housing in accordance with planning permission granted on appeal.
- ADC Ref: LU/210/19/PL
- Appeal Ref: W/4000248

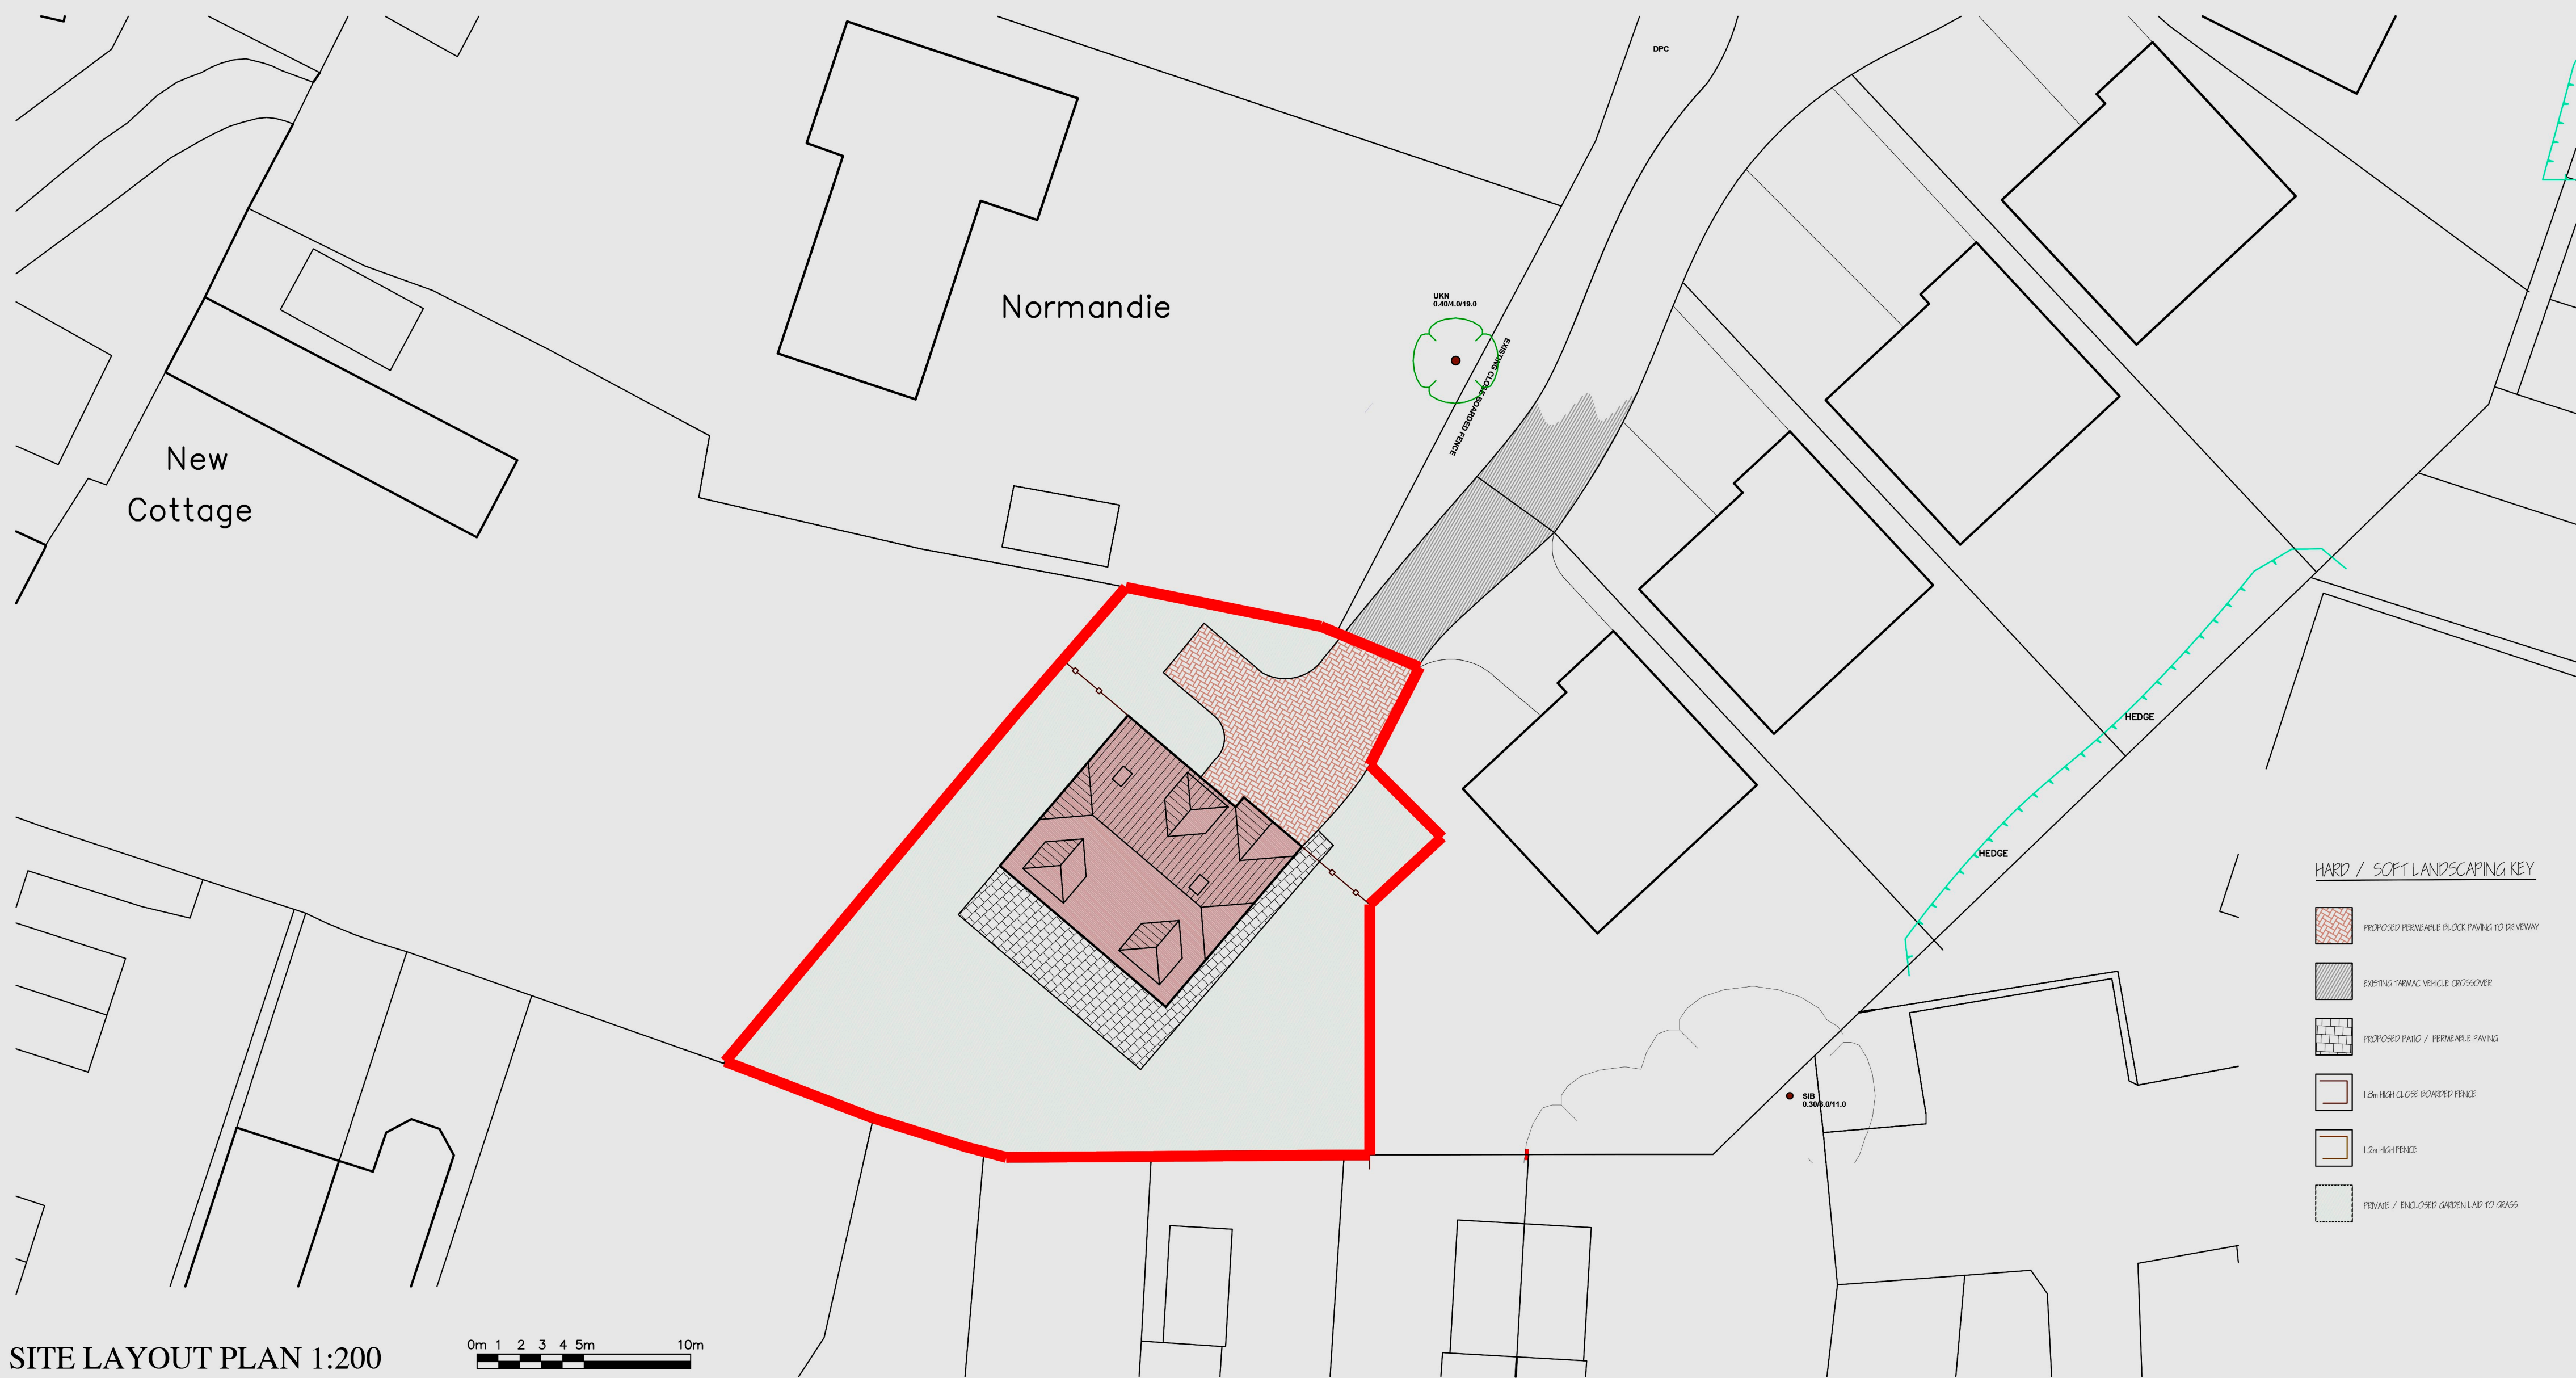

SITE LAYOUT PLAN 1:200

Project			
Proposed Chalet Bungalow Land Forming Part of Normandie & Ingletcroft Nursery, Barn Close, Wick Littlehampton, West Sussex			
Drawing			
Proposed Floor Layout Plans, Elevations & Site Location / Layout Plans			
Architects & Planning Consultants			
Clock Tower House, Lewes Road Lindfield, West Sussex, RH16 2LH Telephone 01444 - 484711			
Client			
Mr Maurice Hartnett			
Drawing no.	date	scale	drawn
1221.PLOI	03/21	1:100@A1	ARM
revisions			
©THE CONTRACTOR SHOULD CHECK ALL DIMENSIONS ON SITE. NO DIMENSIONS TO BE SCALED FROM DRAWINGS. IT IS THE CONTRACTORS RESPONSIBILITY TO ENSURE COMPLIANCE WITH BUILDING REGULATIONS.			