



Scale bar (m)

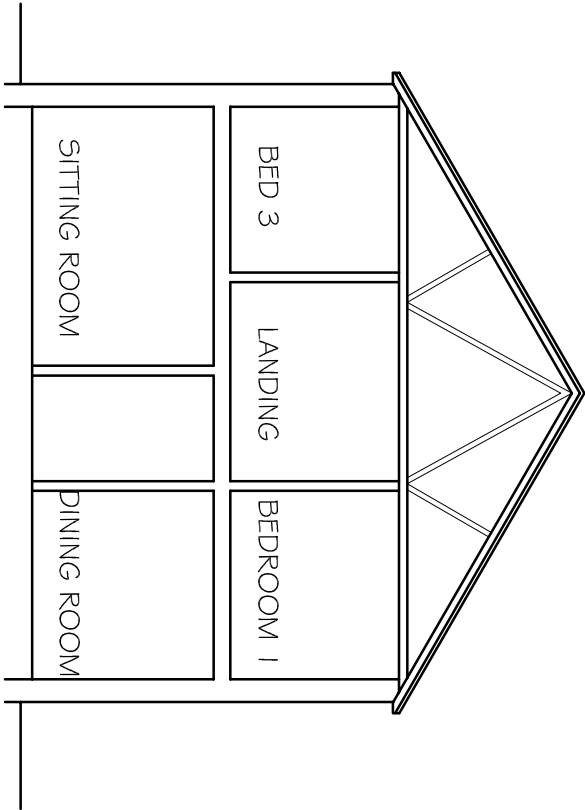

EXISTING SECTION A - A

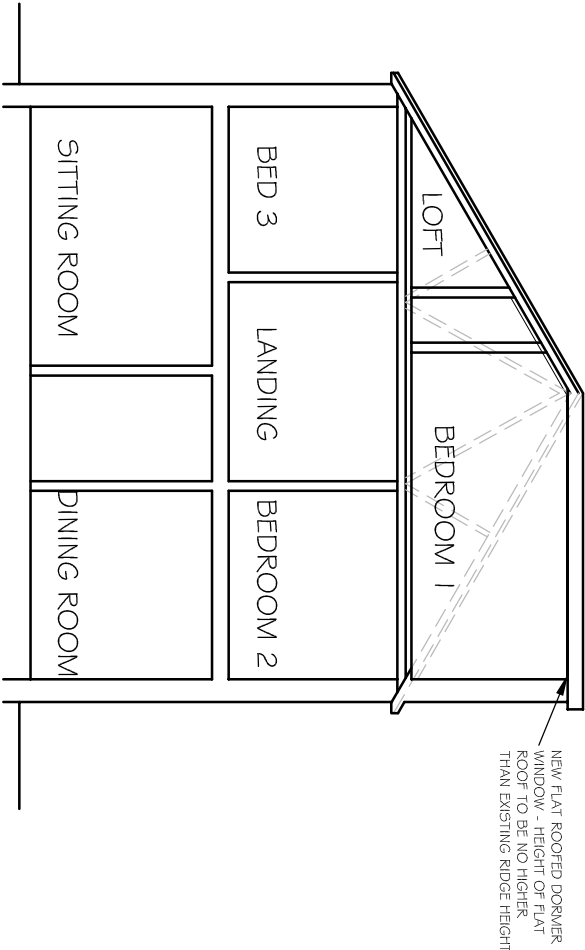

PROPOSED SECTION A - A

NOTES
WRITTEN DIMENSIONS TO BE TAKEN IN PREFERENCE TO SCALE, AND ARE TO BE CHECKED ON SITE PRIOR TO COMMENCING WORK.
THIS DRAWING IS TO BE READ IN CONJUNCTION WITH ALL OTHER DOCUMENTS RELATING TO THIS PROJECT.
ANY DISCREPANCIES ARE TO BE REFERRED IMMEDIATELY TO THE PROJECT DESIGNER.
THIS DRAWING IS COPYRIGHT AND SHOULD NOT BE USED OR REPRODUCED IN ANY MANNER WITHOUT THE WRITTEN PERMISSION OF THE CONTRACTOR'S RESPONSIBILITY TO ENSURE COMPLIANCE WITH THE BUILDING REGULATIONS.

REV	DESCRIPTION	DATE
-----	-------------	------

PROJECT
25 THE HOOE
LITTLEHAMPTON
WEST SUSSEX

DRAWING TITLE
EXISTING AND PROPOSED SECTION A-A

CLIENT

MR & MRS M MANWILL

SCALE	DRAWN BY	DATE
1:100@A3	PLB	APR 13

DWG NO 307/04 REV.

PHIL BROWN
(ARCHITECTURAL SERVICES) LTD

10 MANTLING ROAD
LITTLEHAMPTON
WEST SUSSEX
BN17 7DG
TEL 01903 715177