


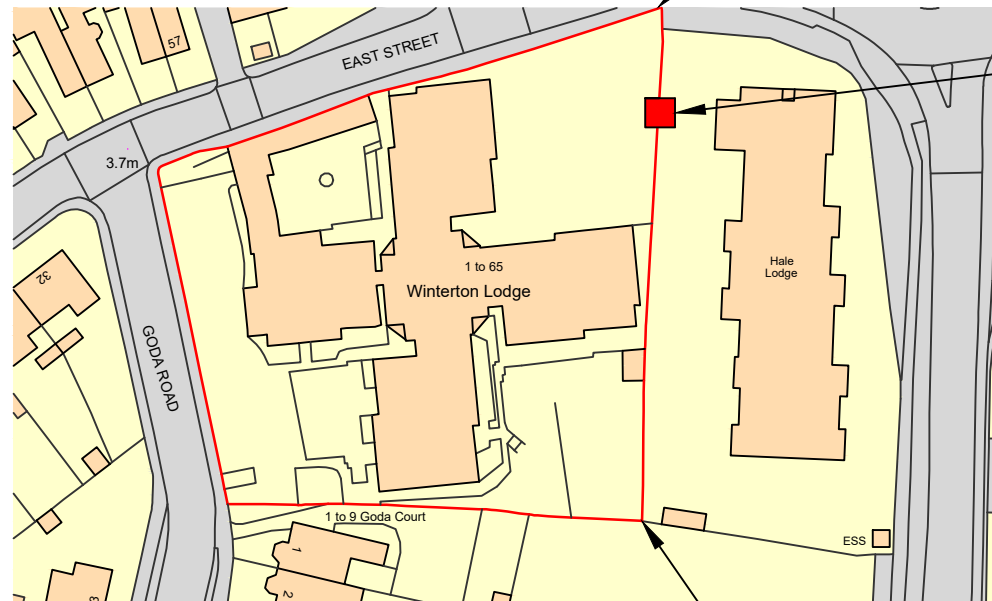

Ordnance Survey, (c) Crown Copyright 2020. All rights reserved. Licence number 100022432

North end of GII listed wall

Collapsed wall area - approximately 4860mm

Listing Entry: 1190889, GII
First Listed: 21st August 1975


The wall is cobble faced with pebble upper courses, 2 No. Oggee headed doorways, with red brick and rubbed brick arches, 5 No. buttress support the wall in the collapsed vicinity.

The section of collapsed wall has fallen within the Winton Lodge side, West. The height of the wall varies between 2400-2600mm and thickness is 250mm.

South end of GII listed wall
- Total wall length =
approximately 89 metres

NOTES

1. Do not scale dimensions from this drawing for construction purposes.
2. All contractors and sub-contractors must verify sizes and conditions on site before work commences.
3. Copyright - This drawing is copyright to SHW and may not be reproduced in any form whatsoever without prior express written consent.

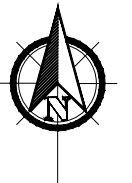

SHW

**MAKING
PROPERTY
WORK**

SHW.CO.UK

ONE JUBILEE STREET
BRIGHTON
EAST SUSSEX
BN1 1GE

T: 01273 876200


Job
Winton Lodge,
Goda Road,
Littlehampton,
BN17 6SY

Drawing
Extent of wall with annotations

Scale	Date	Drawn	Checked
1:1250@ A3	MAR 20	LP	RC

Job Number	Number	Revision
BN 11020018	102	-

Scale in Metres

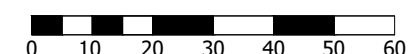

for 1:1250