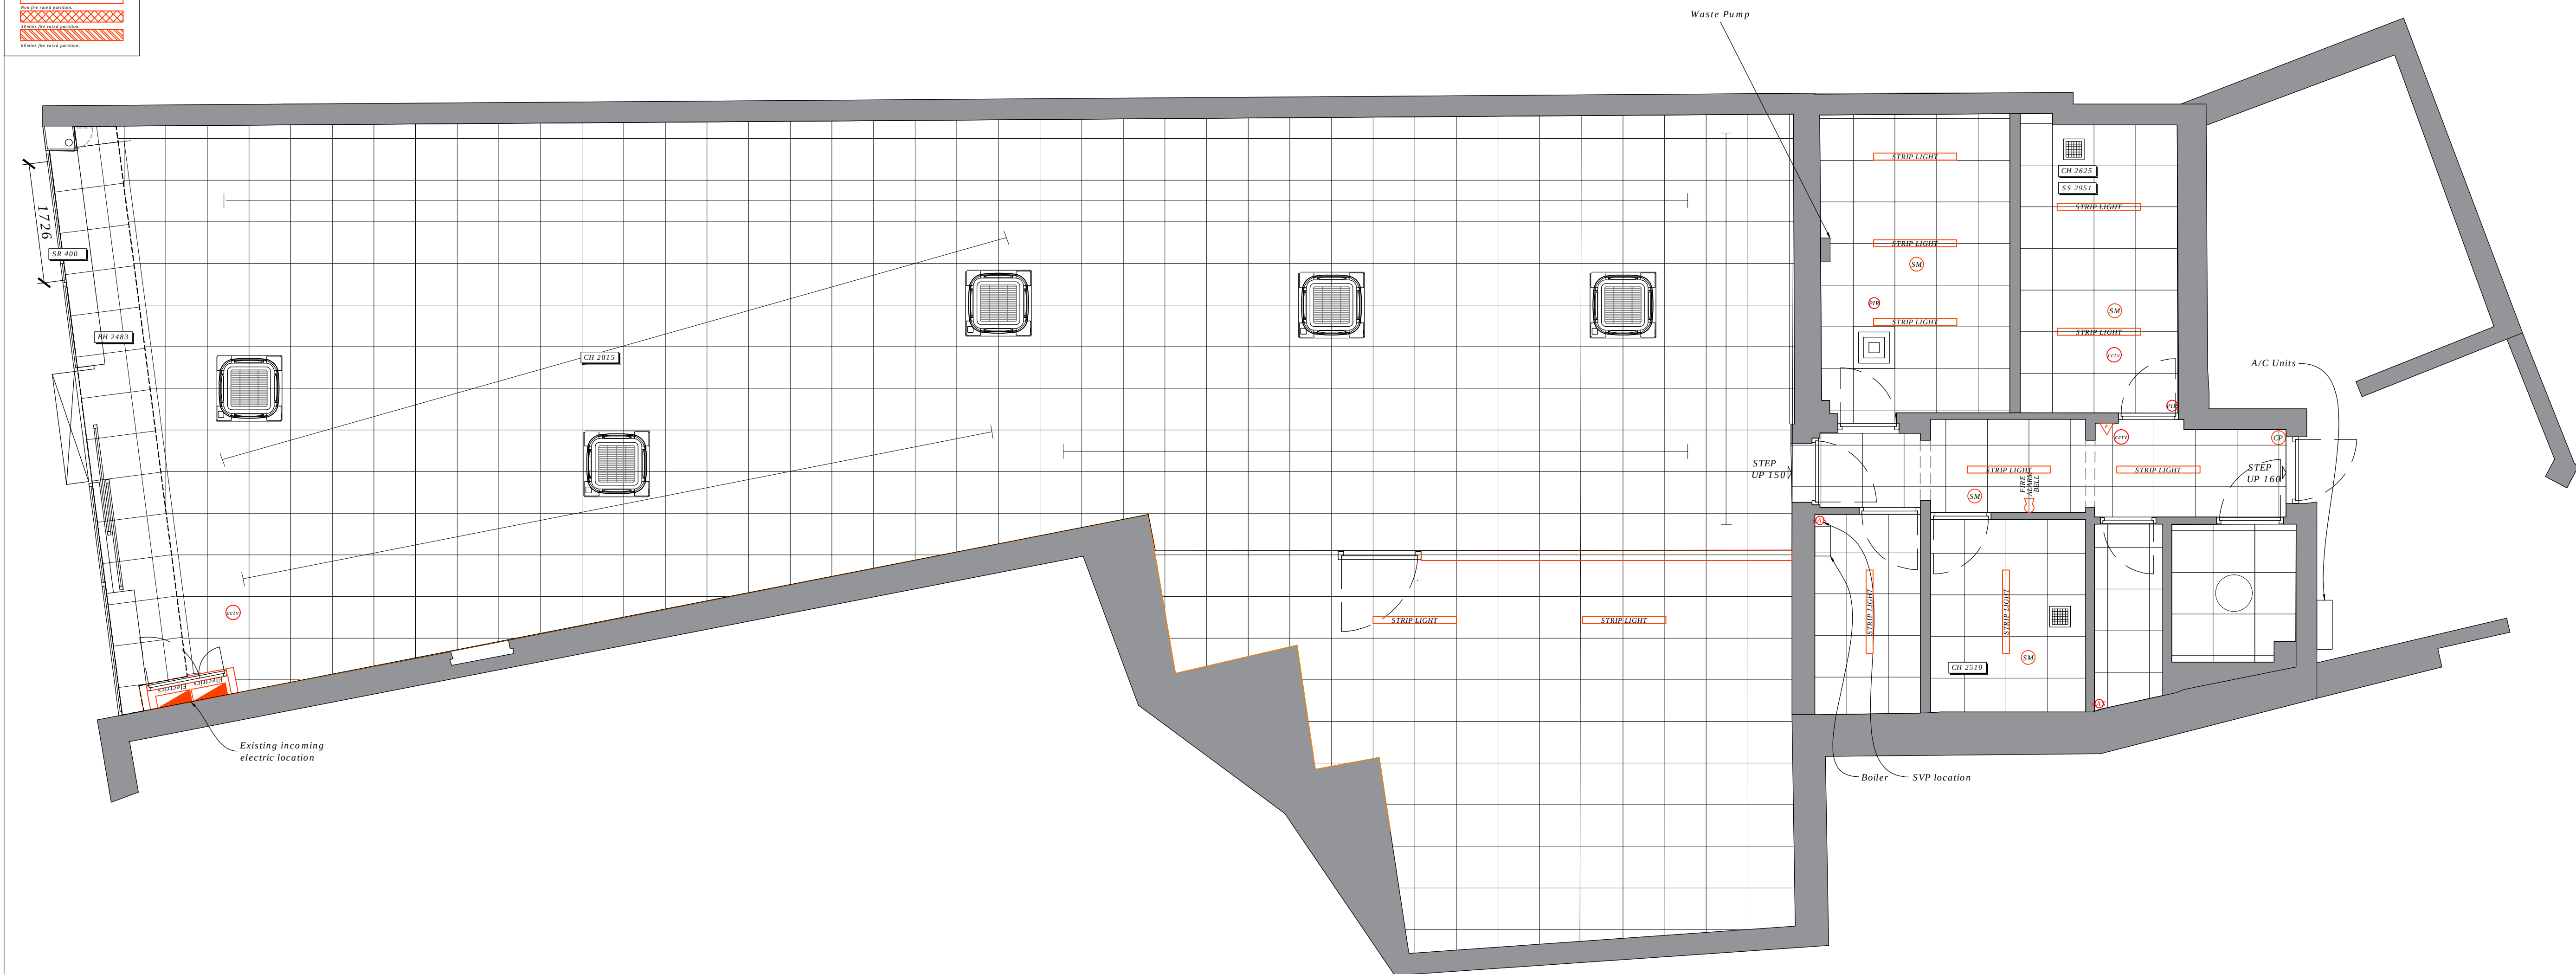


[illegible]

Existing RCP Layout
Scale 1:50

- The contractor must verify all dimensions on site before any works are undertaken, discrepancies are to be reported to the project architect/designer for clarification.
- All works will be carried out in accordance with the **SAVERS NEW STORE STANDARD SPECIFICATION** document & are to comply with the tenants fire safety guidelines following landlords approval.
- HVAC, MBE layouts are indicative & must be verified with the relevant contractor before commencement of works.
- All works to be carried out in accordance with the fire strategy and fire ceter application schedule provided by the landlord team issued at tender.
- The existing/proposed sprinkler system is to be assessed by contractor to ensure the system is in compliance with building regs part 8.
- This drawing remains the property of ASWATSON/SAVERS & may not be reproduced in any way without prior consent.

AREA SCHEDULE		
AREA	Ground Floor SqM / SqFt	First Floor SqM / SqFt
Gross Area	260.3/2802	-/-
Total Sales	186.5/2135	-/-
Total BOM	61.3/661	-/-
- Staff Room	6.2/67	-/-
- Managers Office	9.5/102	-/-
- Teller's	5.7/64	-/-
- Warehouse	24.1/260	-/-
- Circulation Area	8.7/95	-/-
- Void	-/-	-/-

DRAWING TITLE			
EXISTING RCP			
DRAWING NUMBER			REVISION
CPS 16 147 003			A
SCALE	DATE	DRAWN	CHECKED
1: 50 @ A1	24/11/16	HS	DL
PROJECT			
12 SURREY STREET			
LITTLEHAMPTON			
BN17 5AZ			

STATUS

L3

118 Braddon Lane
Croydon
 Surrey
 CR8 4TB

savers

562 Birchwood One
Drewett Road
Birchwood
WARRINGTON
WA3 7GB

Tel: 01224 123456
E-mail: info@savershelp.co.uk
Web: www.savershelp.co.uk

cube.