



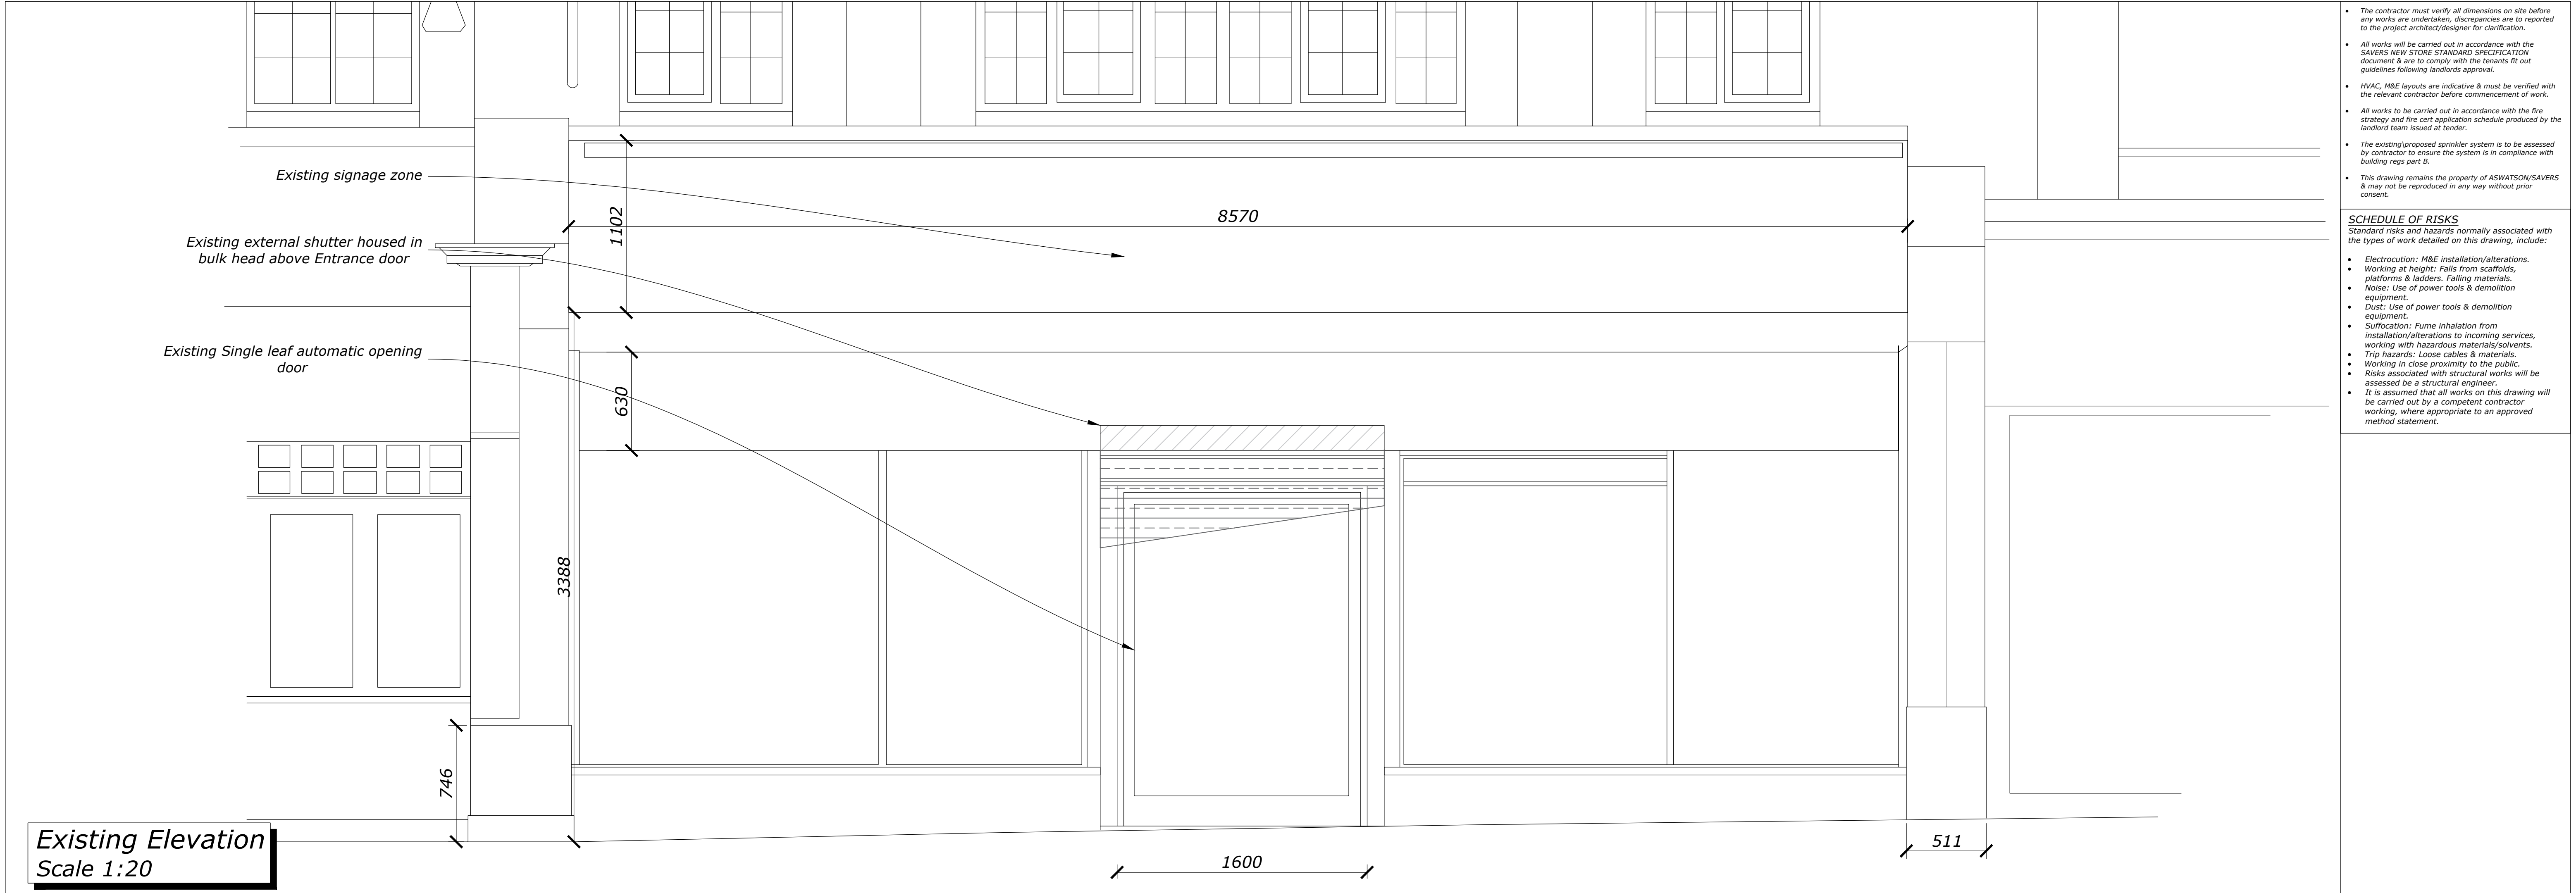

Existing Elevation
Scale 1:20

- The contractor must verify all dimensions on site before any works are undertaken, discrepancies are to be reported to the project architect/designer for clarification.
 - All works will be carried out in accordance with the SAVERS NEW STORE STANDARD SPECIFICATION document & are to comply with the tenants fit out guidelines following landlords approval.
 - HVAC, M&E layouts are indicative & must be verified with the relevant contractor before commencement of work.
 - All works to be carried out in accordance with the fire strategy and fire cert application schedule produced by the landlord team issued at tender.
 - The existing/proposed sprinkler system is to be assessed by contractor to ensure the system is in compliance with building regs part B.
 - This drawing remains the property of ASWATSON/SAVERS & may not be reproduced in any way without prior consent.
- SCHEDULE OF RISKS**
Standard risks and hazards normally associated with the types of work detailed on this drawing, include:
- Electrocution: M&E installation/alterations.
 - Working at height: Falls from scaffolds, platforms & ladders. Falling materials.
 - Noise: Use of power tools & demolition equipment.
 - Dust: Use of power tools & demolition equipment.
 - Suffocation: Fume inhalation from installation/alterations to incoming services, working with hazardous materials/solvents.
 - Trip hazards: Loose cables & materials.
 - Working in close proximity to the public.
 - Risks associated with structural works will be assessed by a structural engineer.
 - It is assumed that all works on this drawing will be carried out by a competent contractor working, where appropriate to an approved method statement.

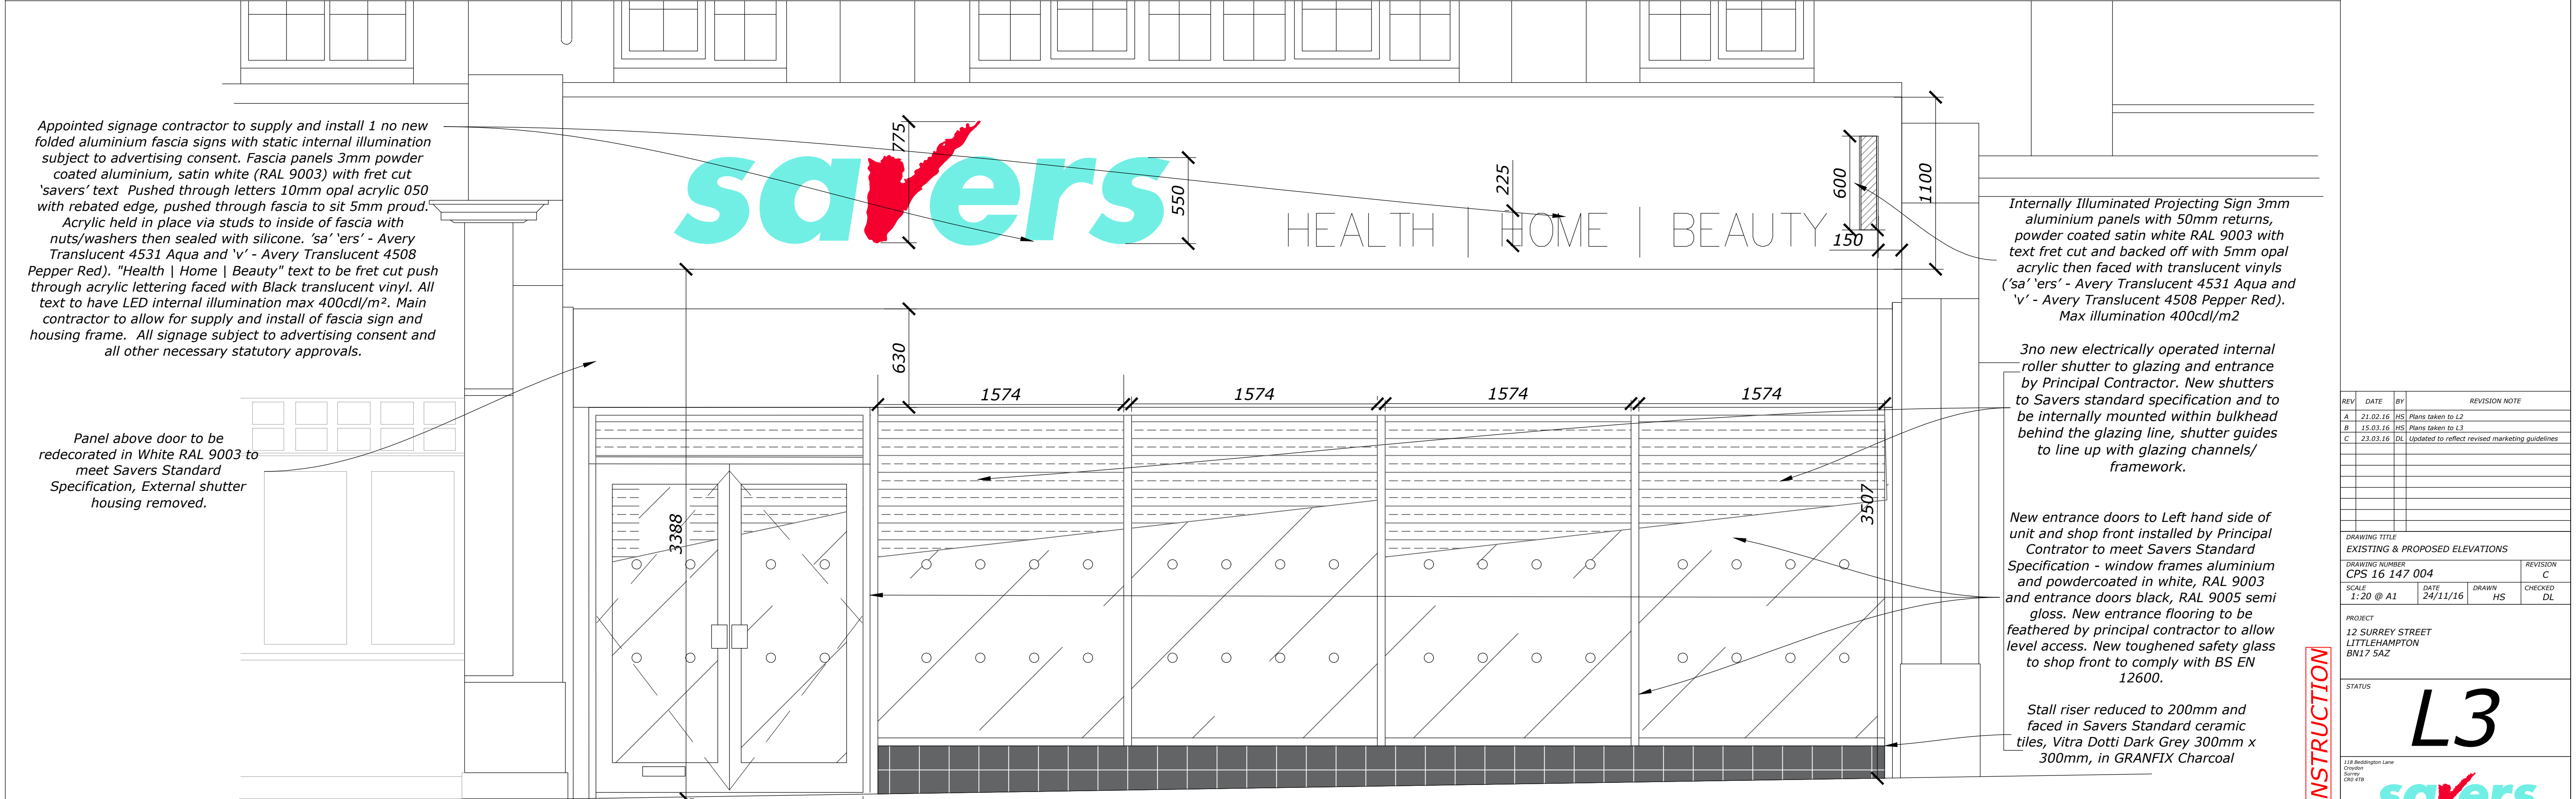

Proposed Elevation
Scale 1:20

OPTION TWO

REV	DATE	BY	REVISION NOTE
A	21.02.16	HS	Plans taken to L2
B	15.03.16	HS	Plans taken to L3
C	23.03.16	DL	Updated to reflect revised marketing guidelines
DRAWING TITLE			
EXISTING & PROPOSED ELEVATIONS			
DRAWING NUMBER			REVISION
CPS 16 147 004			C
SCALE	DATE	DRAWN	CHECKED
1:20 @ A1	24/11/16	HS	DL
PROJECT			
12 SURREY STREET LITTLEHAMPTON BN17 5AZ			
STATUS			
L3			
118 Brookington Lane Croydon Surrey CR0 4TB			
savers			
502 Birchwood One Surrey Surrey GU24 0JH MAY 2018			
Tel: 0234 22458 Email: admin@cube.co.uk Web: www.cube.co.uk			
cube.			

FOR CONSTRUCTION