
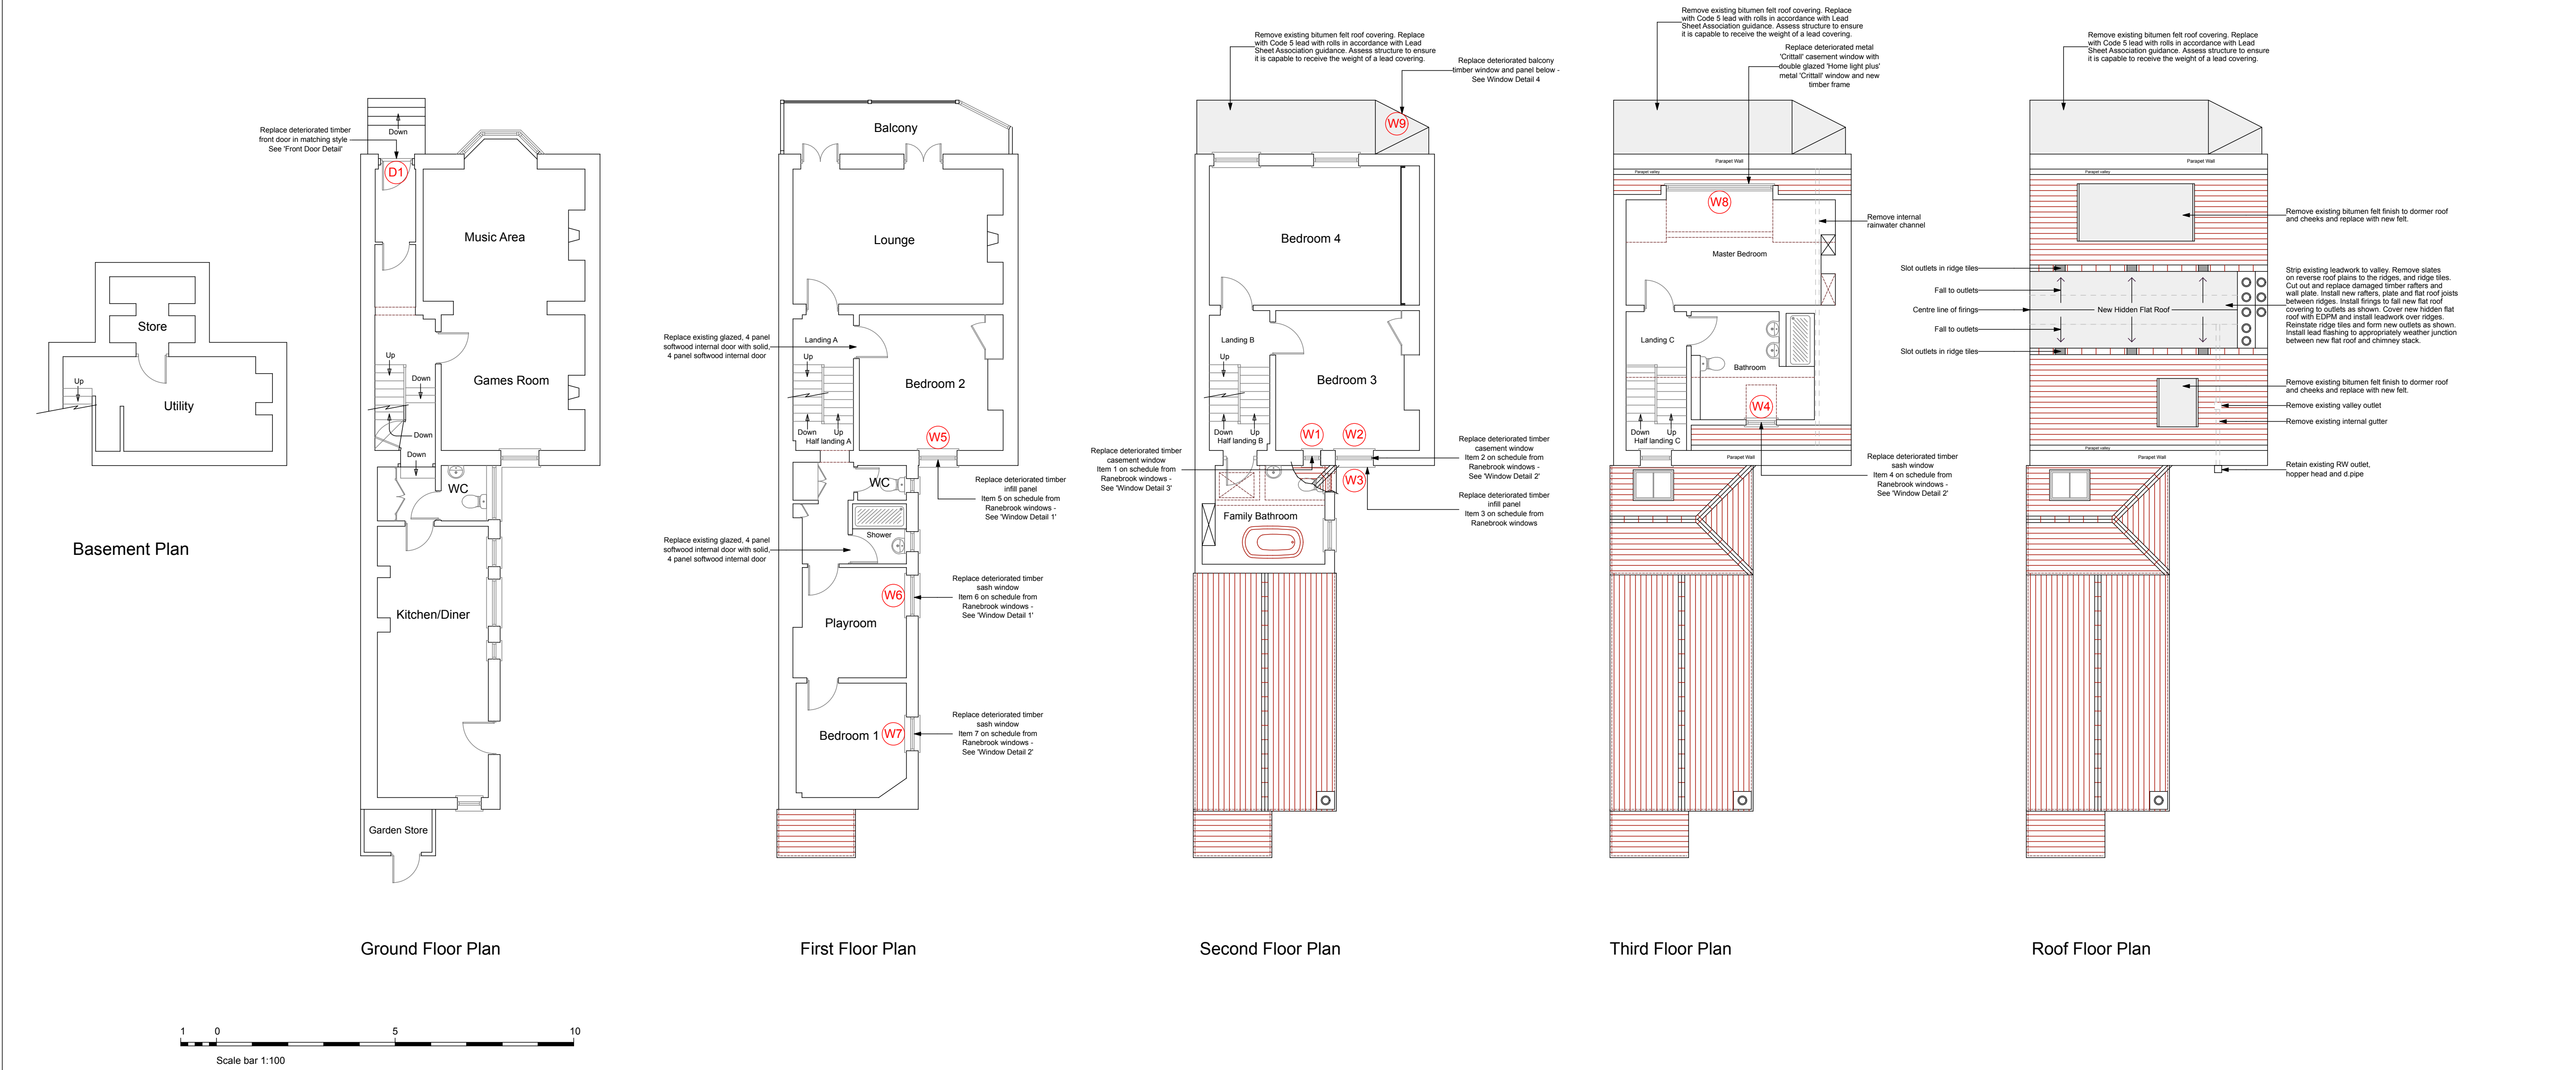


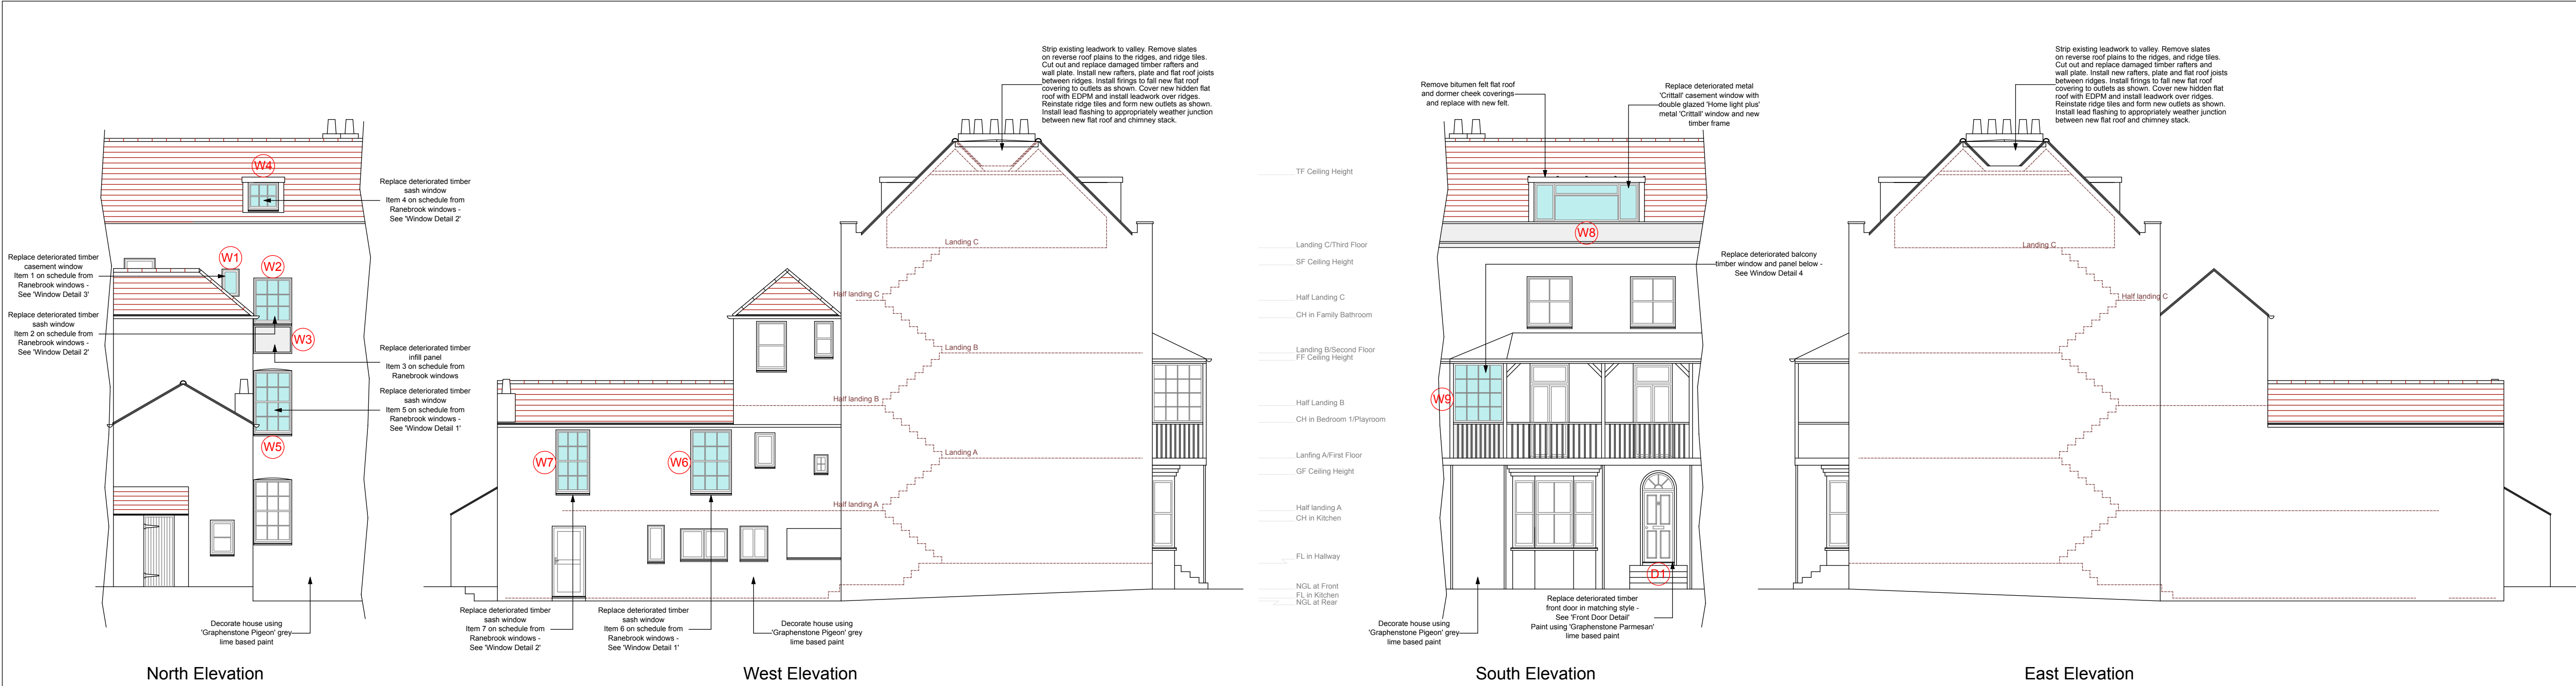

NOTES:

General

Shading depicts proposals.

Materials Schedule

Dormers

Replace bitumen felt with lead to cheeks and roof covering

Roofs

Balcony - replace bitumen felt with lead

Hidden flat roof - EDPM and lead detailing

Windows

Replace some single glazed timber sliding sashes and casements to match existing

Front Door

Solid timber to match existing

Internal doors

replace glazed softwood panel doors with solid softwood panel doors

Decoration

Lime based paint

Revisions:

This drawing is the property of Fuller Associates and is not to be copied, reproduced, retained or disclosed to any unauthorised person either wholly or in part without prior consent. Do not scale from this drawing except for Planning purposes. Use all figured dimensions only. All figured dimensions to be checked on site prior to construction. All discrepancies, errors and omissions to be reported to Fuller Associates prior to construction. Layout and dimensions of existing building to be checked on site.

Chartered Surveyors • Architectural Design

FULLER ASSOCIATES

10 - 11 The Parade, Willowhayne Crescent

East Preston, West Sussex

BN16 1NS

tel: 01903 774754

email: info@fuller-associates.co.uk

www.fullerassociates.co.uk

Job Title

9 South Terrace, Littlehampton

Client

Mrs J Brown

Drawing Name

Proposed Plans & Elevations

Drawing Status

Planning

Drawn by DF Date April 20

Checked by AP Date April 20

Drawing Scale

1:100 at A1

Drawing No Status Revision

203076/02