

RANEBROOK WINDOWS
83 High Street
Chesham
Buckinghamshire
HP5 1DE

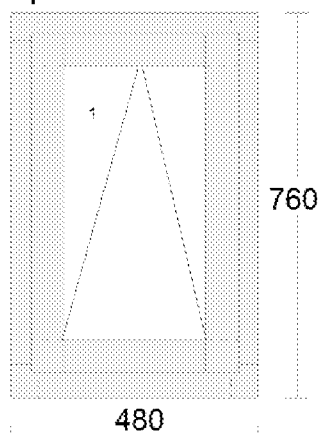


RANEBROOK
windows

Quotation: Q037-2RW

Customer: Julia Brown
Address: Littlehampton

Spare double bedroom



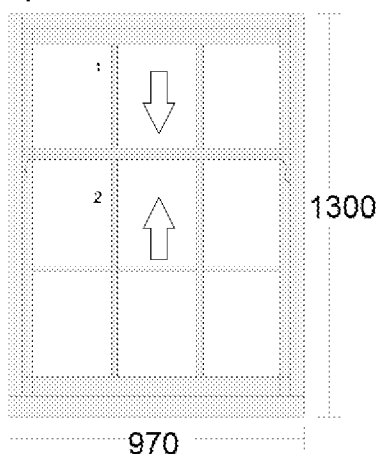
No 1: FLUSH CASEMENT
Size: 480 x 760
Quantity: 1

Description:

Timber: Pine
Finish: RAL 9016 Traffic White/RAL 9016 Traffic White
Bars:
Beading: OGEE
Cill opt.: Frame Cill Standard +70mm extension
Type: Outward opening
Fitting type: Top Hung
Hinges: Scissor Hinges
Restrictors: In-built
H/ware: Polished Chrome
Handle: Virage
Glazing: 4mm single glazed
Spacers: RAL 9016
Vent: None

View from outside

Spare double bedroom

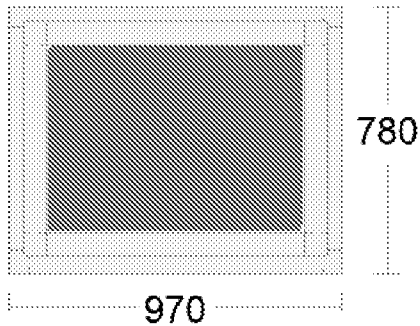


No 2: SPIRAL BALANCE SASH
Size: 970 x 1300
Quantity: 1

Description:

Timber: Pine
Finish: RAL 9016 Traffic White/RAL 9016 Traffic White
Sash: Horn 6 Upper Sash/Lower Sash no Horn
Drainage: SMOOTH
Type: Upper Slider/Bottom Slider
Beads: OGEE
Bar: SOLID 24mm
Cill opt.: Frame Cill Standard (no extension)
H/ware: Polished Chrome
Lock: Standard
Glazing: 4mm single glazed
Spacers: RAL 9016
Restrictors: ROLA
Vent: None

View from outside

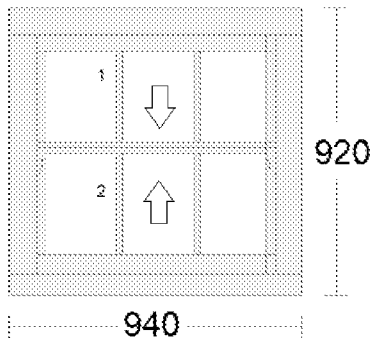
Spare double bedroom

No 3: TIMBER PANEL
 Size: 970 x 780
 Quantity
 1

Description:

Timber: Pine
 Finish: RAL 9016 Traffic White/RAL 9016 Traffic White
 Bars:
 Beading: OGEE
 Cill opt.: 60mm cill
 Type:
 Fitting type:
 Hinges:
 Restrictors:
 H/ware:
 Handle:
 Glazing:
 Spacers:
 Vent:

View from outside

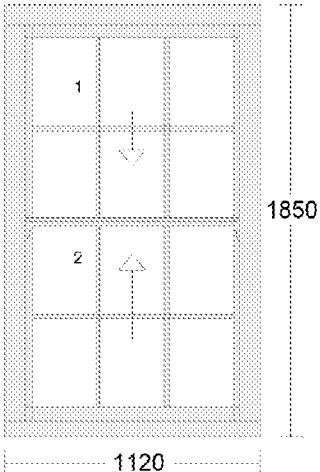
BACK- Bathroom Dormer

No 4: SPIRAL BALANCE SASH
 Size: 940 x 920
 Quantity
 1

Description:

Timber: Pine
 Finish: RAL 9016 Traffic White/RAL 9016 Traffic White
 Sash: Horn 6 Upper Sash/Lower Sash no Horn
 Drainage: SMOOTH
 Type: Upper Slider/Bottom Slider
 Beads: OGEE
 Bar: SOLID 24mm
 Cill opt.: Frame Cill Standard +30mm extension
 H/ware: Polished Chrome
 Lock: Standard
 Glazing: 4mm single glazed
 Spacers: RAL 9016
 Restrictors: ROLA
 Vent: None

View from outside

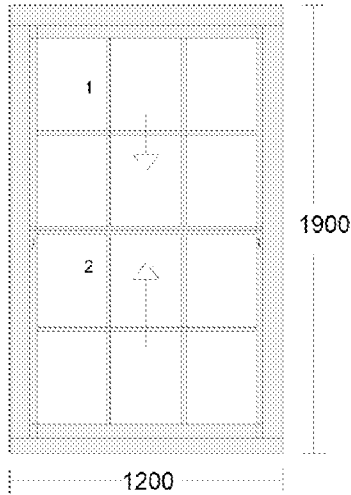
Back Bedroom 1st floor

No 5: SASH STANDARD PLUS (WITH WEIGHTS)
 Size: 1120 x 1850
 Quantity
 1

Description:

Timber: Pine
 Finish: RAL 9016 Traffic White/RAL 9016 Traffic White
 Sash: Horn 6 Upper Sash/Lower Sash no Horn
 Drainage: SMOOTH
 Type: Upper Slider/Bottom Slider
 Beads: OGEE
 Bar: SOLID 22mm
 Cill opt.: Frame Cill Standard (no extension)
 H/ware: Polished Chrome
 Lock: Standard
 Glazing: 4mm single glazed, tough inside
 Spacers: RAL 9016
 Restrictors: ROLA
 Vent: None

View from outside

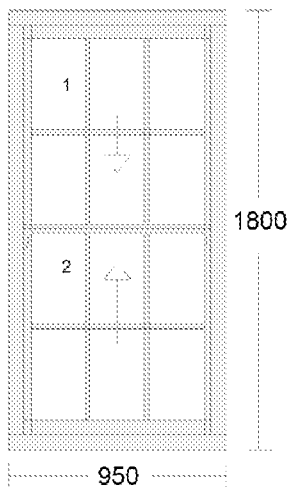
Middle bedroom (above kitchen)

No 6: SASH STANDARD PLUS (WITH WEIGHTS)
 Size: 1200 x 1900
 Quantity: 1

Description:

Timber: Pine
 Finish: RAL 9016 Traffic White/RAL 9016 Traffic White
 Sash: Horn 6 Upper Sash/Lower Sash no Horn
 Drainage: SMOOTH
 Type: Upper Slider/Bottom Slider
 Beads: OGEE
 Bar: SOLID 22mm
 Cill opt.: Frame Cill Standard (no extension)
 H/ware: Polished Chrome
 Lock: Standard
 Glazing: 4mm single glazed, tough inside
 Spacers: RAL 9016
 Restrictors: ROLA
 Vent: None

View from outside

Last bedroom (above kitchen)

No 7: SPIRAL BALANCE SASH
 Size: 950 x 1800
 Quantity: 1

Description:

Timber: Pine
 Finish: RAL 9016 Traffic White/RAL 9016 Traffic White
 Sash: Horn 6 Upper Sash/Lower Sash no Horn
 Drainage: SMOOTH
 Type: Upper Slider/Bottom Slider
 Beads: OGEE
 Bar: SOLID 24mm
 Cill opt.: Frame Cill Standard (no extension)
 H/ware: Polished Chrome
 Lock: Standard
 Glazing: 4mm single glazed, tough inside
 Spacers: RAL 9016
 Restrictors: ROLA
 Vent: None

NEW CONCRETE CILL INCLUDED

View from outside