


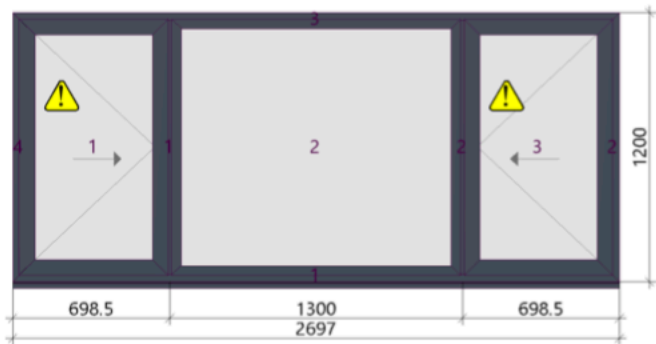

Outside
DIN EN 12519

ARUN DISTRICT COUNCIL LU/105/20/L

Profile system: Schüco AWS 70 SC

3-part Aluminium unit

Unit dimension [W x H]: 2697 mm x 1229.5 mm

Surface finish Powder, various: RAL 7016 Anthracite grey

1 Number Projected side-hung window DIN LH Outward-opening

Vent size [W x H]: 662.5 mm x 1142 mm

Fittings type: BASIC Outward-opening, Concealed Type 2, Stay 276490 (16"),

Multi-point locking 276479 / 276497 (1000)

Handle inside: Espag handle satinRH Handle position: 571 mm (Centre)

Glass: 28 mm , Ug value: 1.1 W/(m²K)

1 Number Fixed glazing (Glass: 28 mm , Ug value: 1.1 W/(m²K))

1 Number Projected side-hung window DIN RH Outward-opening

Vent size [W x H]: 662.5 mm x 1142 mm

Fittings type: BASIC Outward-opening, Concealed Type 2, Stay 276490 (16"),

Multi-point locking 276479 / 276497 (1000)

Handle inside: Espag handle satinLH Handle position: 571 mm (Centre)

Glass: 28 mm , Ug value: 1.1 W/(m²K)

Measurement value Uw,BW: 1.8 W/(m²K)