

General Specification


External Single Sided ATM Tablet comprising:

- Back Panel Surround to be 3mm aluminium powder coated green RAL 6024
- Face panel to be 10mm clear acrylic with 3mm chamfered & polished edges to outside. Rear applied graphic to be opaque (light blocking) blue RAL 5002 with white translucent text and full colour logo.
- Illumination to be green LED halo illumination with diffuser between face panel and surround & LED back lighting to text on face panel
- Power to be supplied from within premises


Note 3 versions of the Tablet text will be available. One for each of the following regions

1. England
2. Wales
3. Scotland


For cashpoint text setting out refer to drawing ST-ATM Collar-01

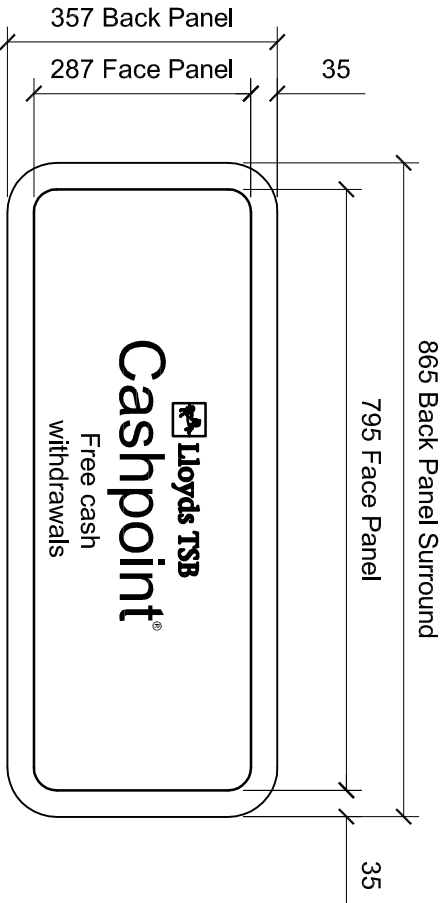


Front Elevation

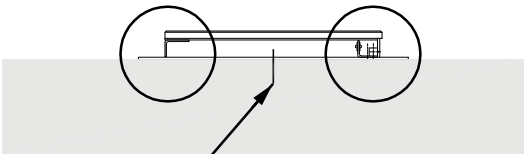

Sections

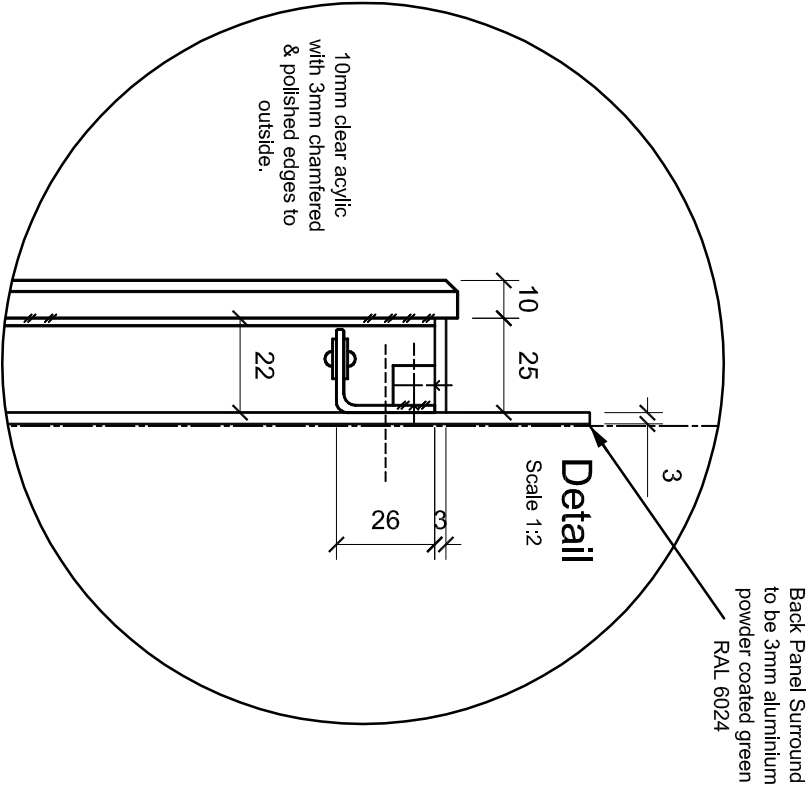

Back Panel Surround to be 3mm aluminium powder coated green RAL 6024

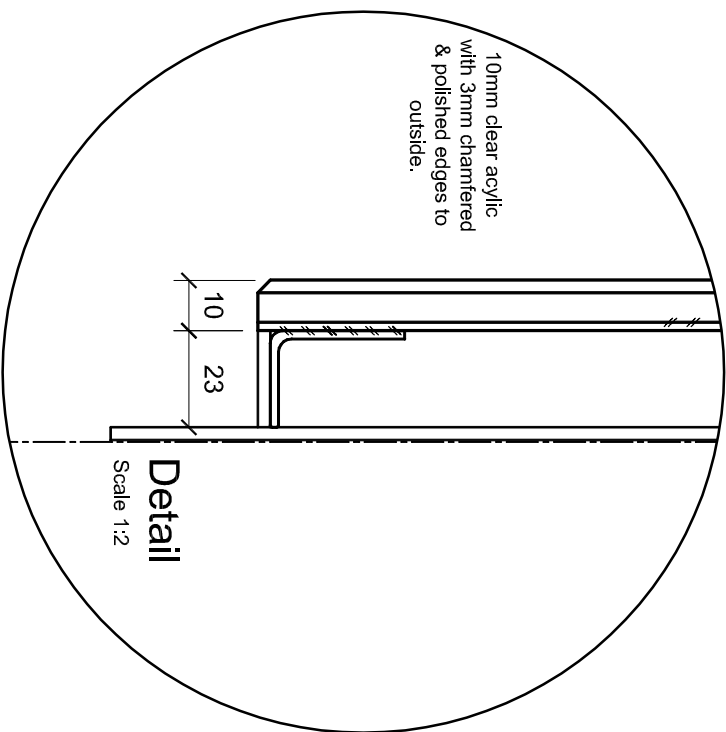

10mm clear acrylic with 3mm chamfered & polished edges to outside.

REV	A	23/03/10	EM	Added section and details
REV	DATE	DATE	INIT	REVISIONS
<div><div></div><div>Group Property Management</div></div> <div>Lloyds TSB Bank plc, Group Property Management PO Box 112, Canons House, Canons Way Bristol, BS99 7LB</div> <div><div><div>THIS DRAWING IS TO BE READ IN CONJUNCTION WITH THE PROJECT SPECIFICATION. ANY DISCREPANCIES MUST BE REPORTED TO THE C.A. THIS DRAWING IS IN MILLIMETRES. WORK TO FIGURED DIMENSIONS ONLY. DO NOT SCALE.</div><div>DRAWING No.</div><div>70 2284</div><div>REV</div><div>A</div></div><div><div>DATE</div><div>24/1/08</div><div>SCALE</div><div>1:10@A3</div><div>DRAWN</div><div>GPM</div></div><div><div>DESCRIPTION</div><div>ATM Tablet Sign</div><div>-</div><div>-</div></div></div>				