


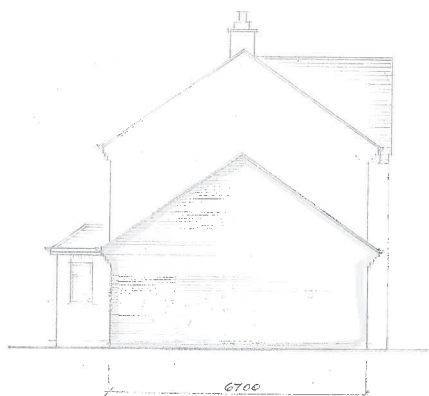

WEST



SOUTH

PROPOSED ELEVATIONS



NORTH

SPECIFICATION

Roof
Plain concrete roof tiles to match existing on timber roof trusses.

Walls
Smooth faced facing brick to match existing.
Masonry paint finish to south and west elevations match existing. Soldier course to match existing to all window and door openings.

Windows/Door
White upvc double glazed windows and French doors all to match existing with safety glass to BS6206 to all critical areas.

Rainwater Goods/Fascias
White upvc fascias and soffits with white square line guttering and white square rainwater downpipes all to match existing.

Boundary walls/fences
Existing front timber panel fence to be reinstated upon completion of works.

All dimensions to be checked on site

All dimensions to be checked on site
w/ 109/11

REVISIONS

M.J.J. TANNER

SOUTH HAMPSHIRE
16 NORTH LANE
EAST PRESTON
WEST SUSSEX BN16 1DA
TEL/FAX: 01903 774211

Mr & Mrs I DICKER
14 Peregrine Road
Littlehampton
BN17 6DT

**SINGLE STOREY
SIDE EXTENSION**

ELEVATIONS

DATE Mar 2011

SCALE 1:100

DRG No 815-3