

Planning Drawings

Elevations Existing

Scale 1 : 100


2000mm



Elevations Proposed

Scale 1 : 100

2000mm

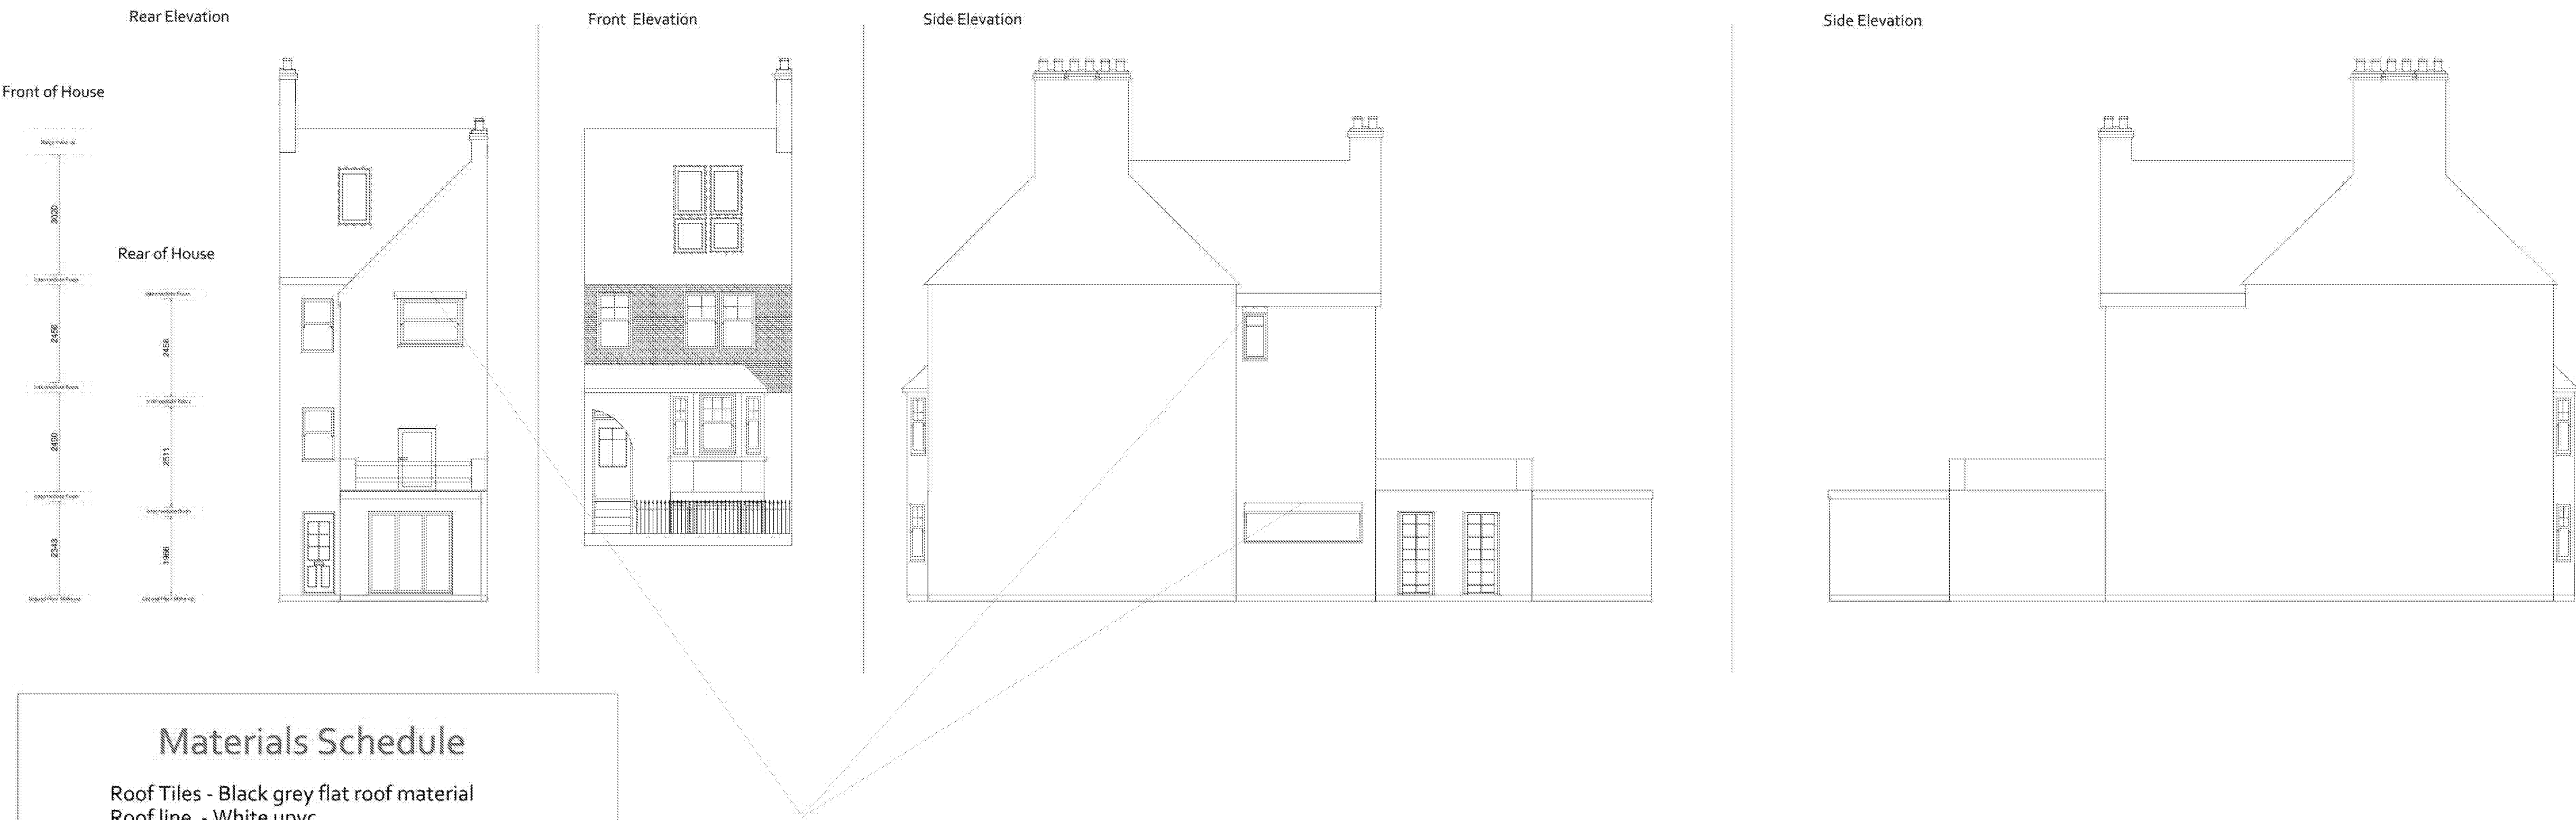

Materials Schedule

Roof Tiles - Black grey flat roof material
Roof line - White upvc
Guttering - Black
Windows - White Upvc
Walls - brick work match

Re build soldier course

Photographic Survey



Client - [REDACTED]

Address - 34 Pier Road,
Littlehampton,
BN17 5LW

Page Size - A1

2000mm

