


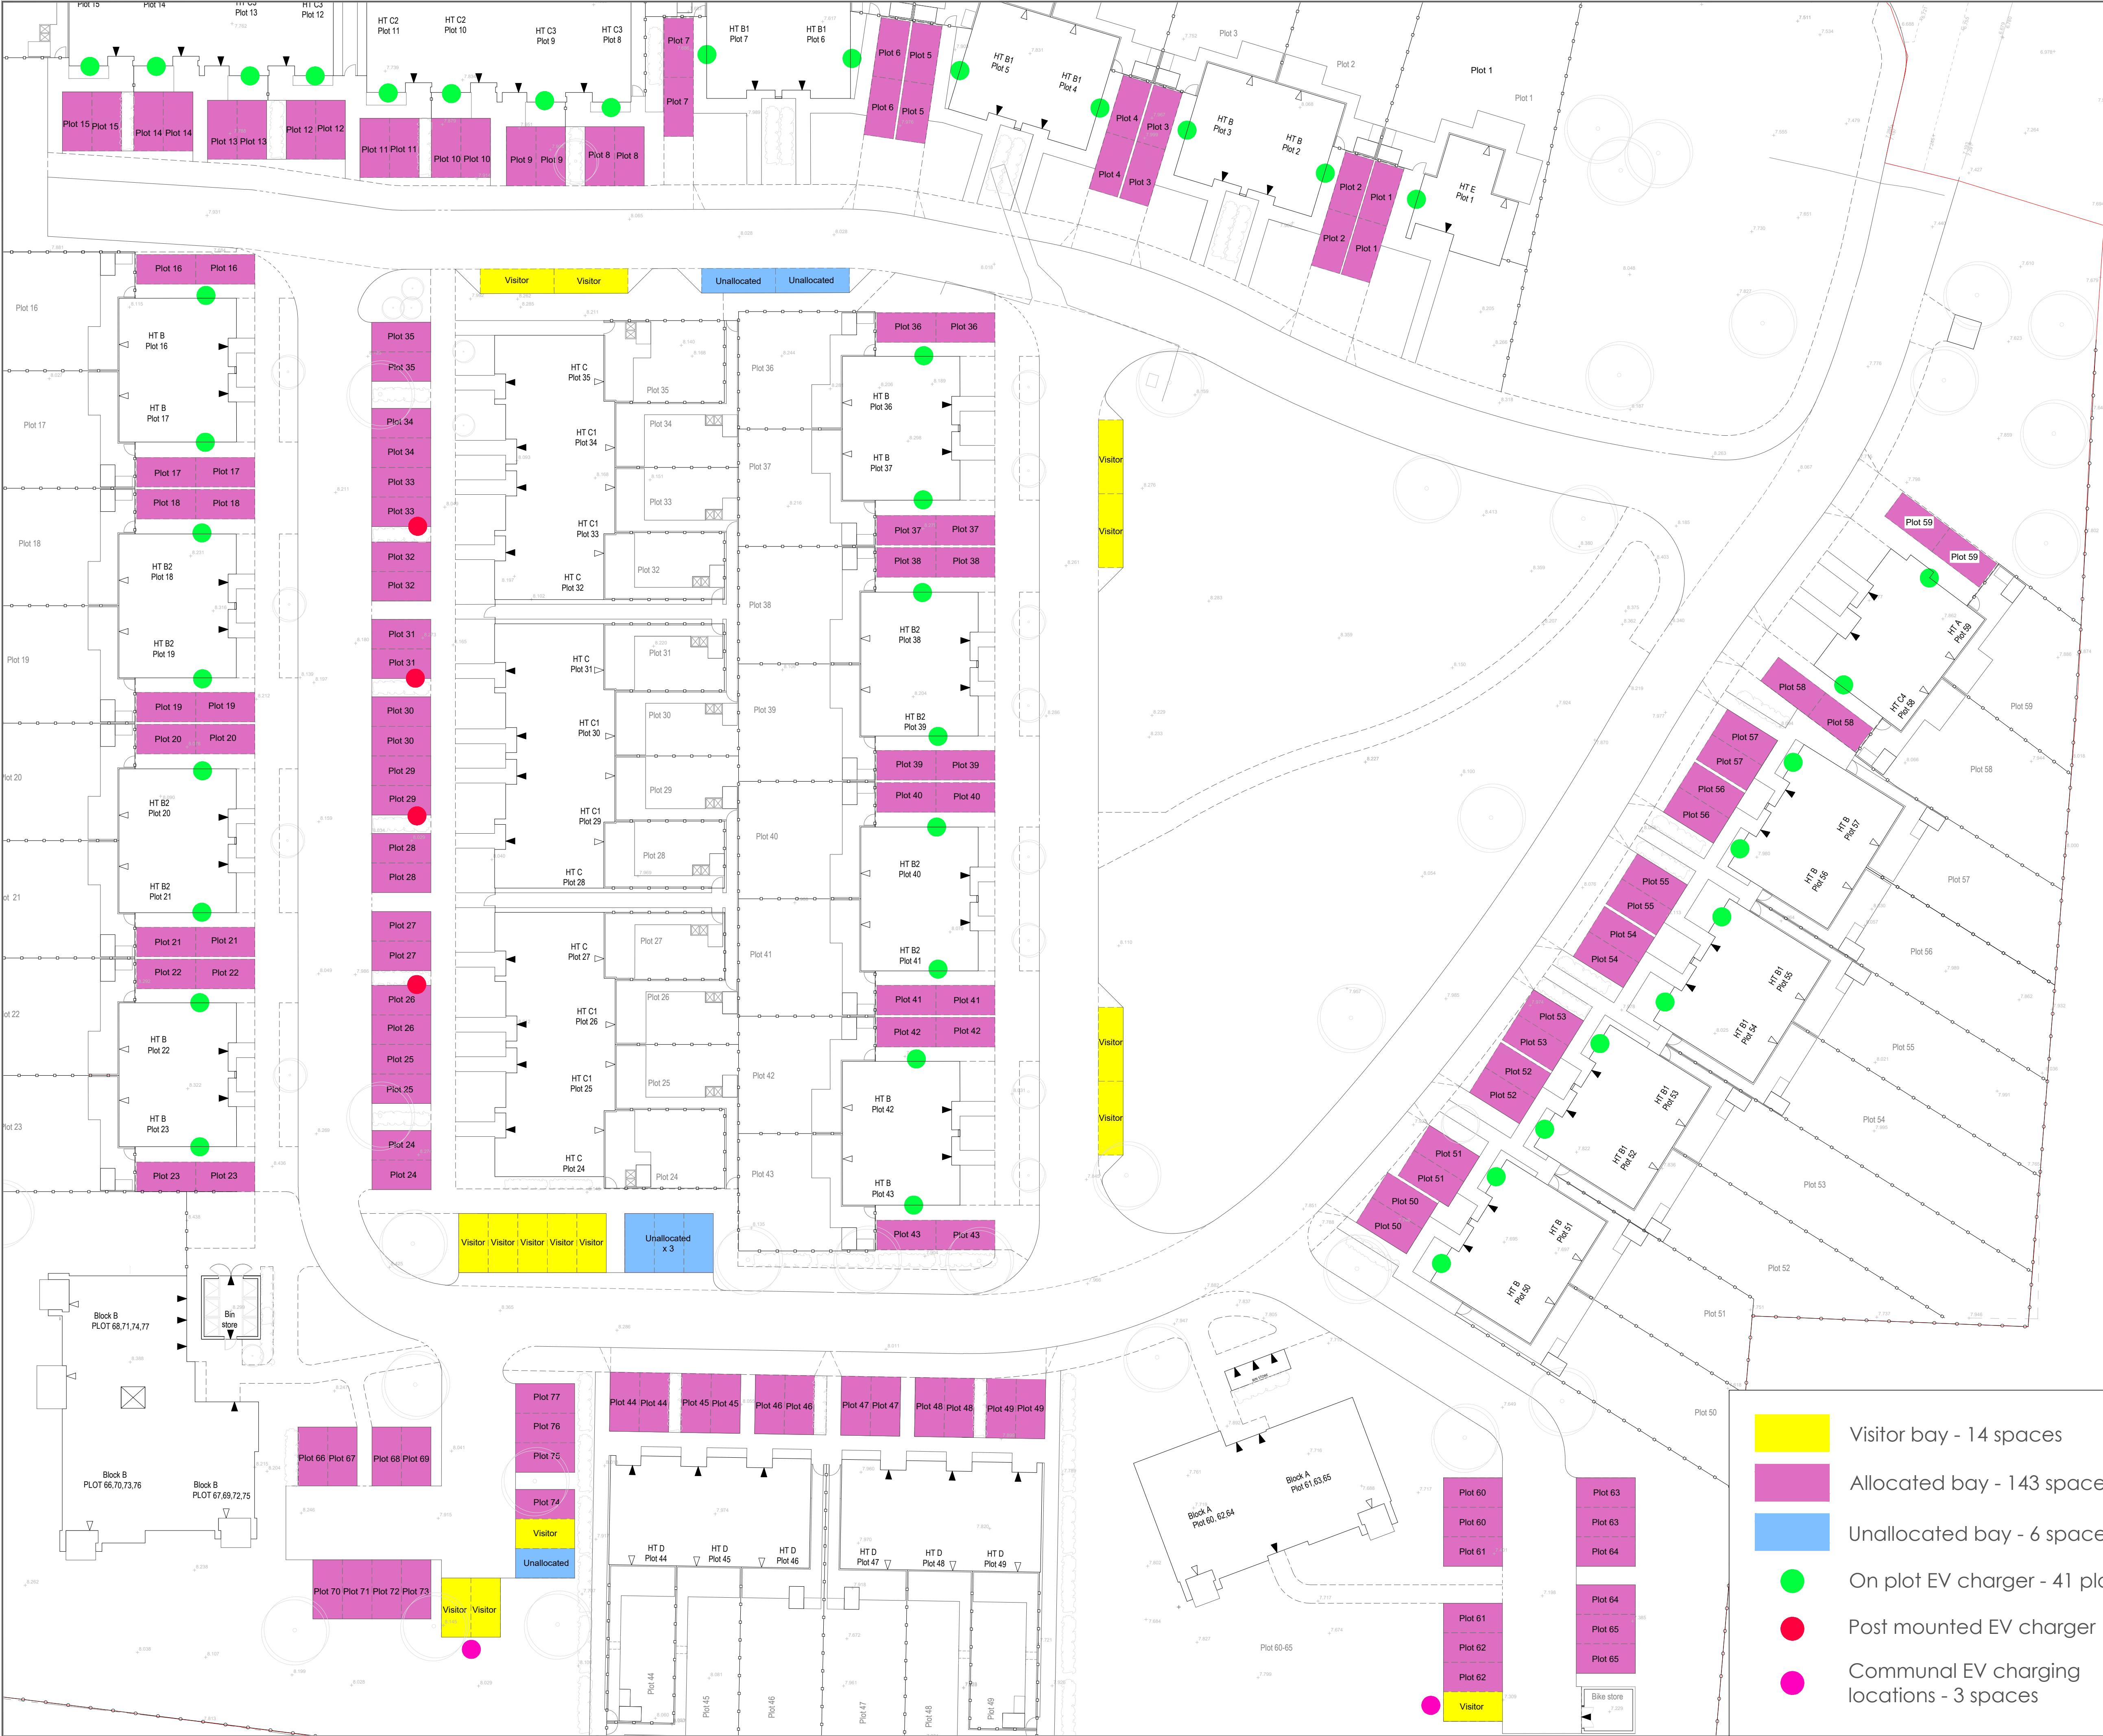

NOTES:

1. DO NOT SCALE FROM DRAWING

REV	DATE	NOTE
C	28.04.20	Additional chargers provided for plots 26,29,31 & 33.
B	06.04.20	Additional communal charger for flats added
A	11.02.20	Car charging provision increased

DEVELOPMENT

CORNFIELD CLOSE

LITTLEHAMPTON

DRAWING TITLE

PARKING PLAN



THAKEHAM

Thakeham Homes Limited
Thakeham House | Summers Place
Stane Street | Billingshurst
West Sussex | RH14 9GN

DRAWN	DATE	SCALE
TR	JUN 19	NTS
DRG No.	REV.	
M637_PLAN_01	C	