


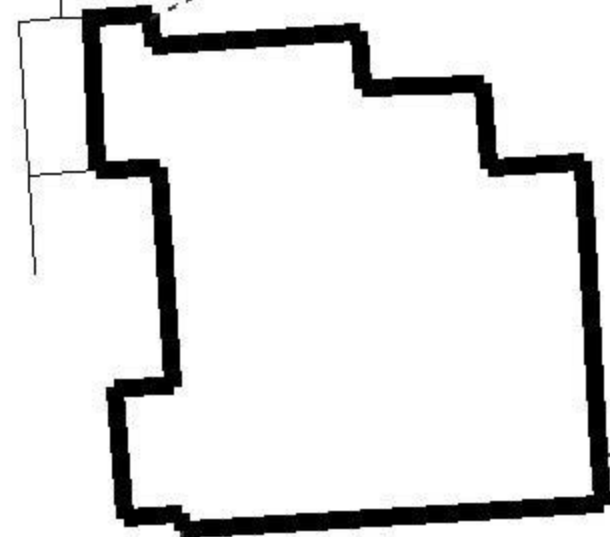

Stable Cottage




Sandfield House

Post

Post



+
5.8m

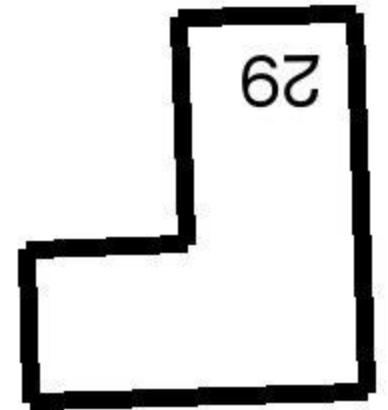

29

T2 Horse chestnut - arbitrarily
numbered and does not correlate
to a TPO numbering system

3rd tree along from the
southern fence line

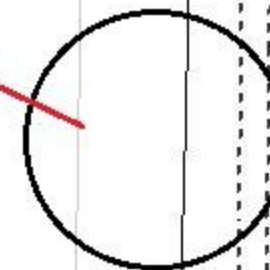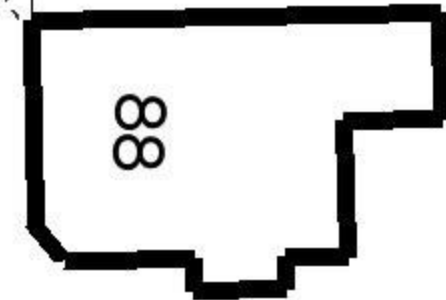

88