



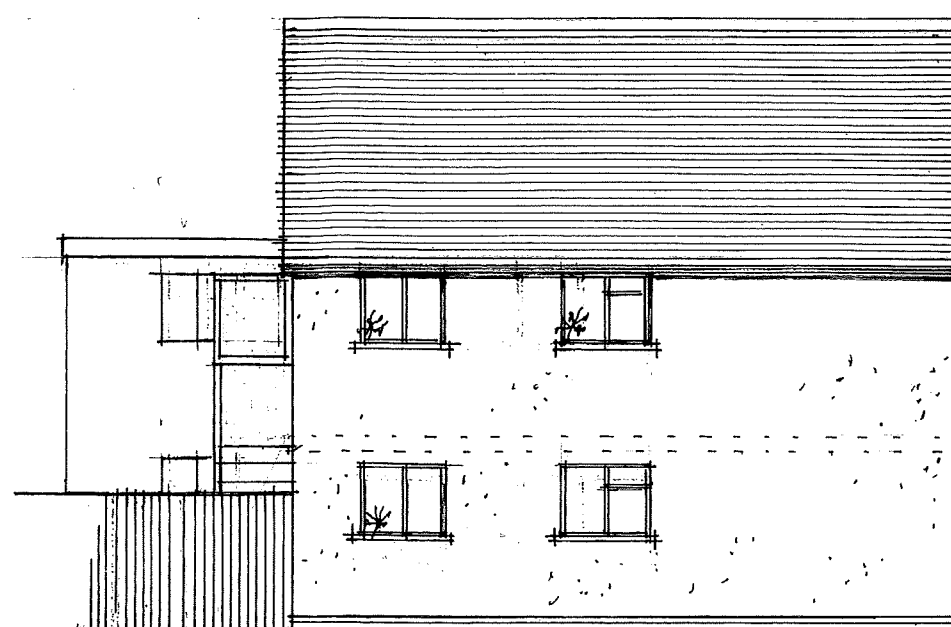

EAST ELEVATION
PAINT EXISTING TIMBER
DOOR AND WINDOWS MARKED X

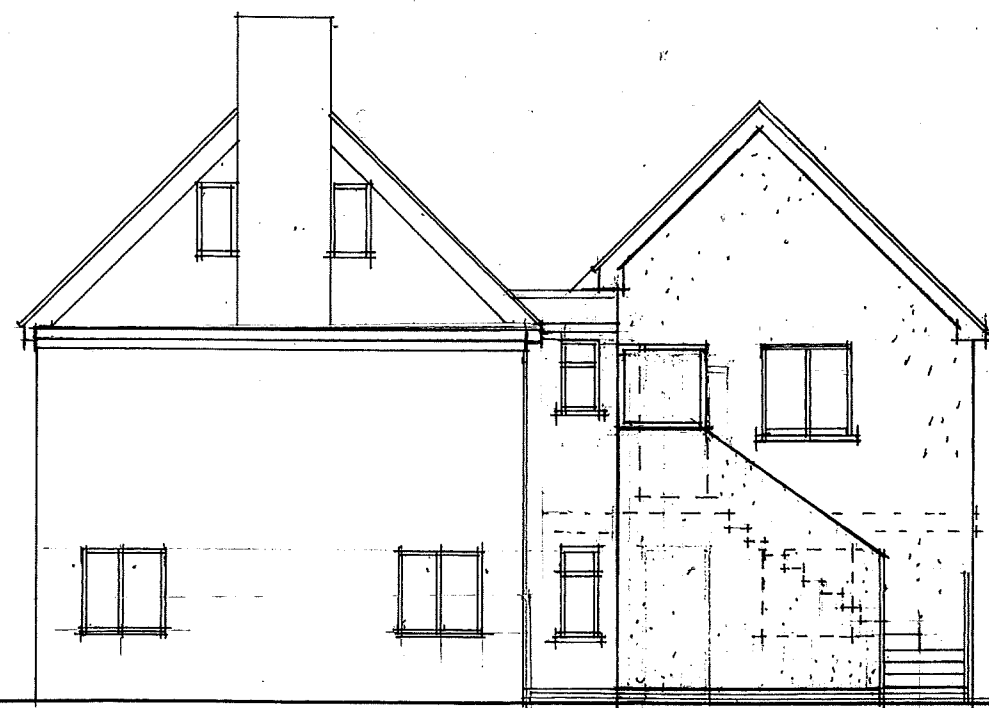

SOUTH ELEVATION



WEST ELEVATION

OBSCURE GLASS
PANELS TO 1ST
FLOOR LANDING

PAINTED RENDER TO
NEW AND EXISTING
ELEVATIONS



NORTH ELEVATION

KEEP BRICK FACE
UP TO DPC

REV.C: UPDATED + SUBSTITUTED AT ARUN TP
FOLLOWING SITE MEETING - 11.01.2017
REV.B: YARD AREA UPDATED - 17.6.2016
REV.A: DEUTMENT ROOF AMENDED - 26.01.2016

PROPOSED STUDIO FLAT
135A WICK ROAD, WICK, LITTLEHAMPTON
GRAHAM NICOLLS LTD. BUILDING DESIGN + TECHNOLOGY. TEL/07990 522709

SCALE / 1:100 @ A3
DATE / 10.12.2015
DWG.NO / 021115/TP.02REV.C