




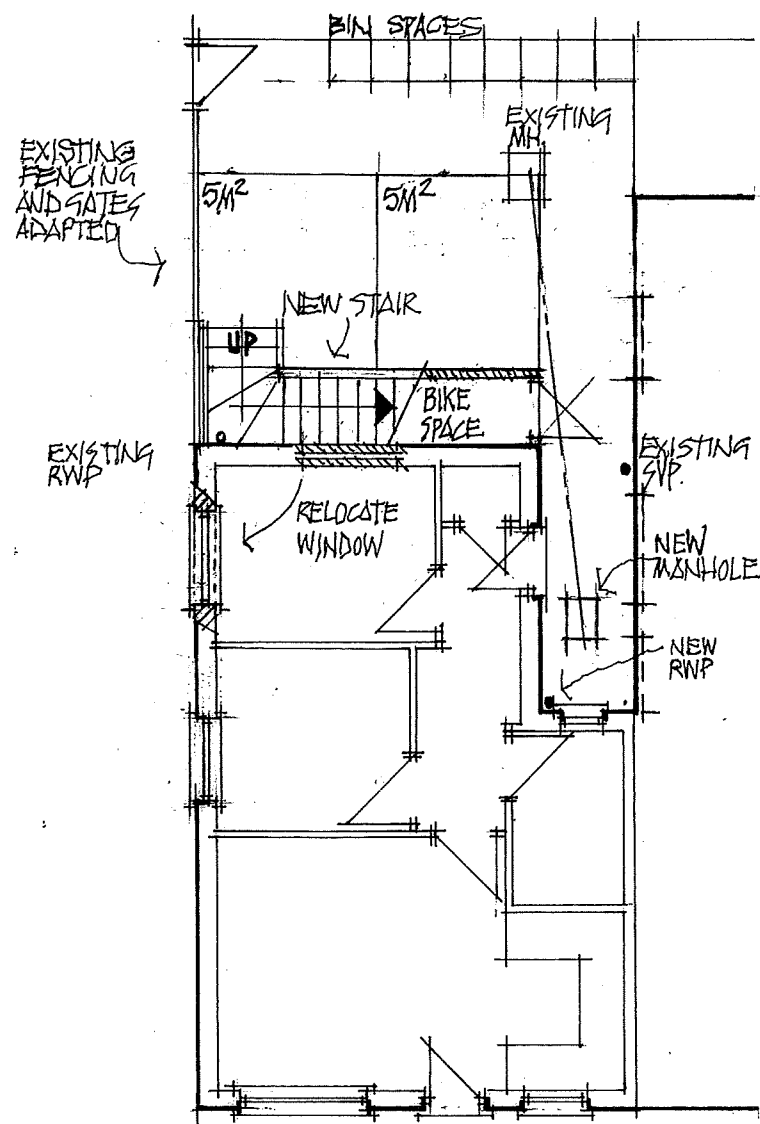


GROUND FLOOR PLAN-EXISTING
TWO BEDROOM FLAT

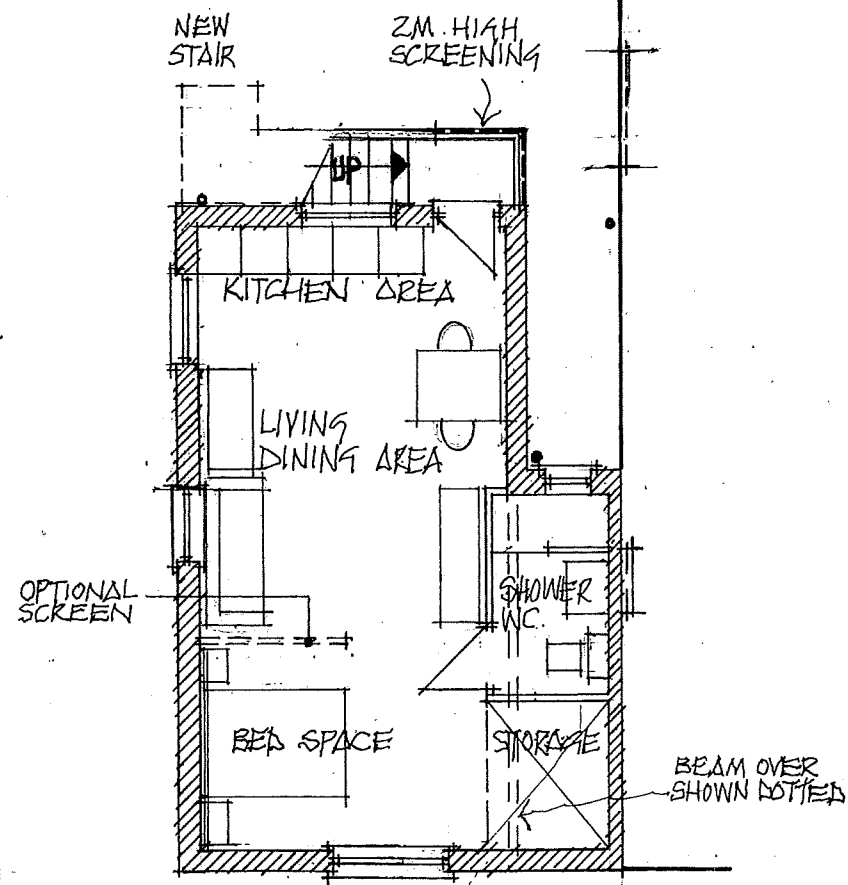

FIRST FLOOR PLAN-PROPOSED
STUDIO FLAT

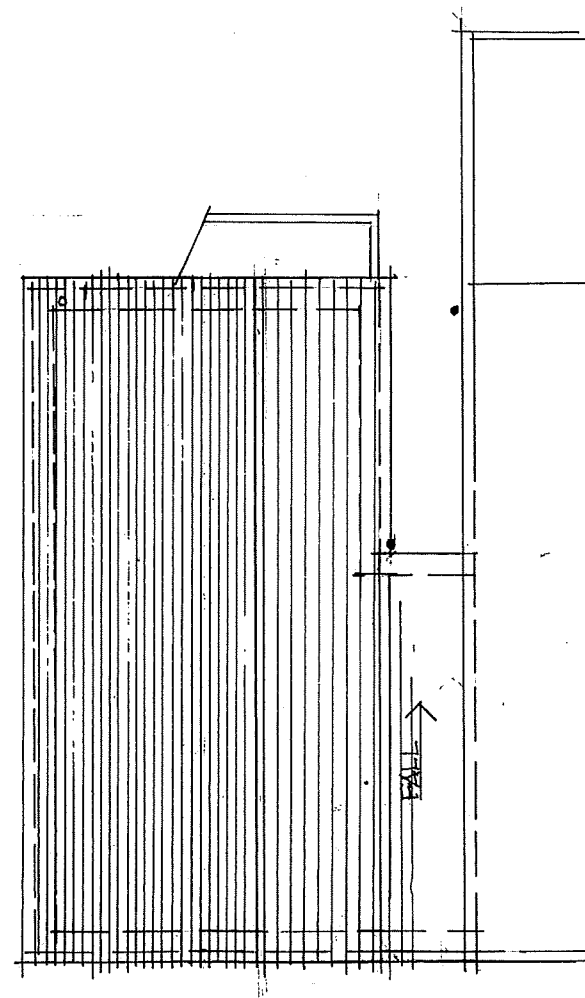

ROOF PLAN-PROPOSED

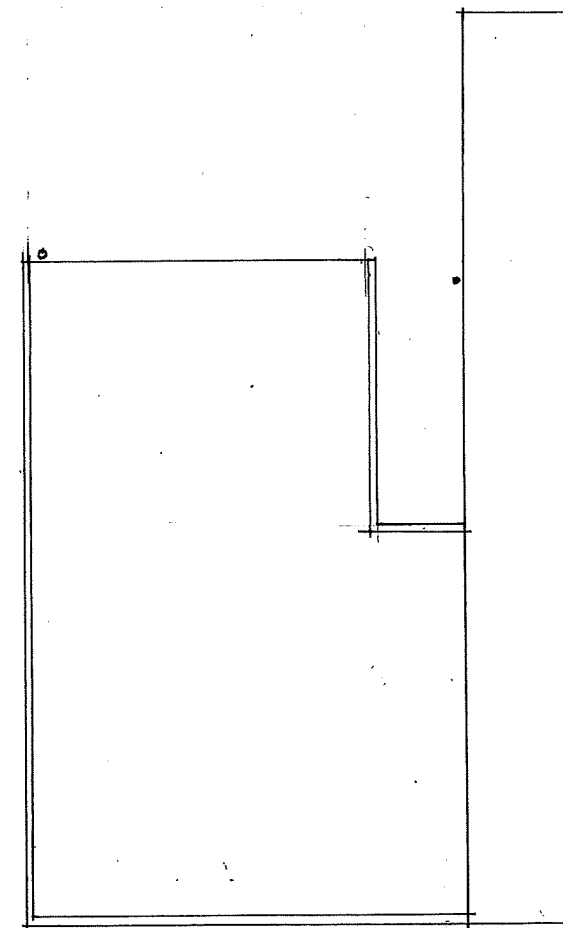

ROOF PLAN-EXISTING

REV.C: UPDATED + SUBSTITUTED AT ARUN TP
FOLLOWING SITE MEETING - 11/01/2017
REV.B: YARD AREA UPDATED - 17.6.2016
REV.A: ABUTMENT ROOF AMENDED 26/01/2016

PROPOSED STUDIO FLAT

135A WICK STREET, WICK, LITTLEHAMPTON

GRAHAM NICOLLS LTD. BUILDING DESIGN + TECHNOLOGY . TEL/07990 522709

SCALE / 1:100 @ A3

DATE / 07.12.2015

DWG. NO / 021115/TP.01.REV.C