




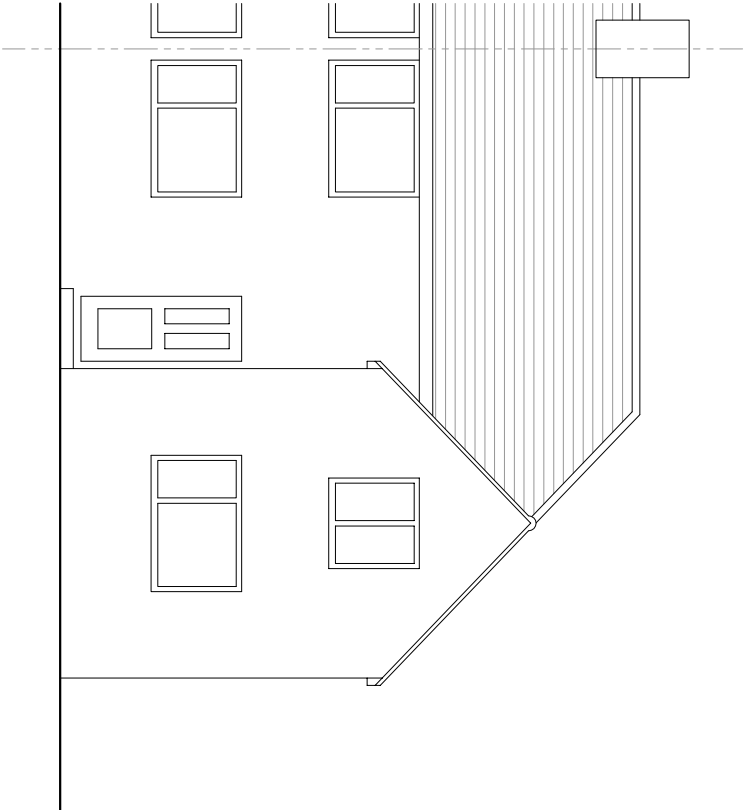

Front Elevation (West) @ 1:100

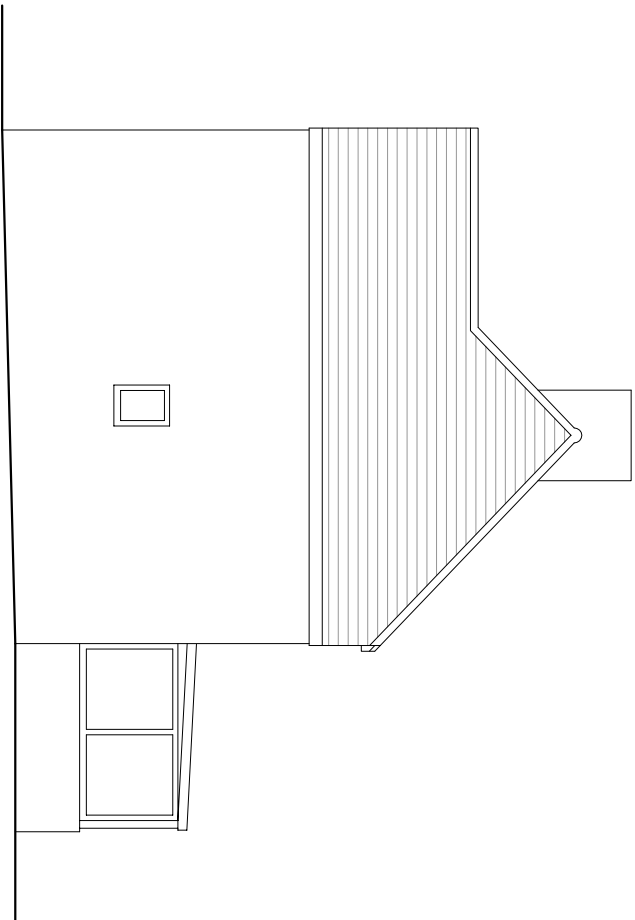

Side Elevation (South) @ 1:100

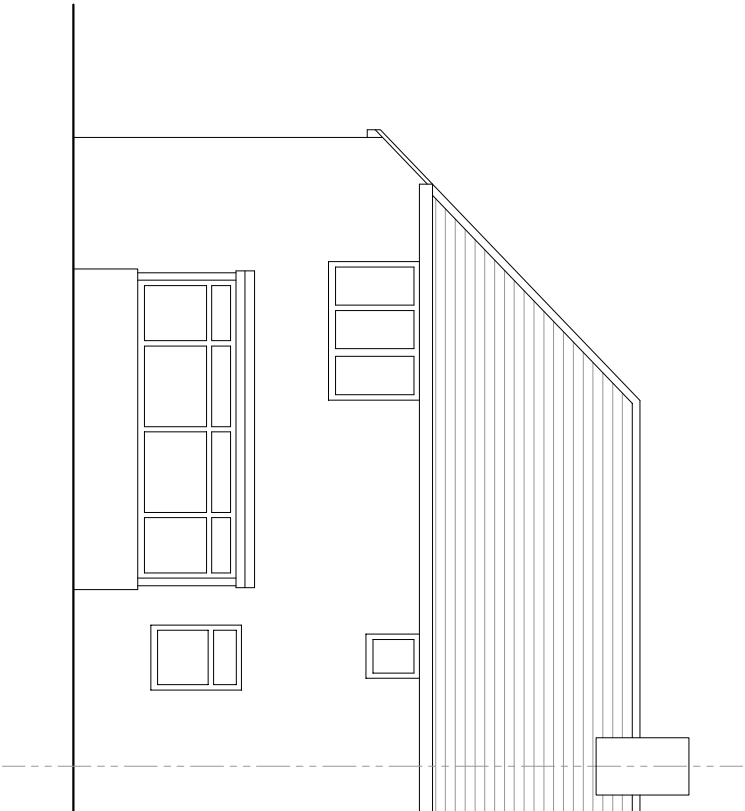

Rear Elevation (East) @ 1:100



|                                                                                    |             |               |  |                                                                       |
|------------------------------------------------------------------------------------|-------------|---------------|--|-----------------------------------------------------------------------|
| A                                                                                  |             | Minor amended |  | 11.05.18                                                              |
| Rev                                                                                | Description |               |  | Date                                                                  |
| Job Reference:<br>Side Extension<br>51 Falkland Avenue<br>Littlehamton<br>BN17 6AB |             |               |  | Client:<br>Steven Cook<br>Drawing Title:<br>Elevations<br>as Existing |

**TG/AT**

Architectural Services

All dimensions to be checked on site.  
This drawing should be approved by Local Authority Planning/Bulking Control or other appropriate checking authority prior to commencement of work.  
This drawing should not be reproduced without the prior consent of the author