
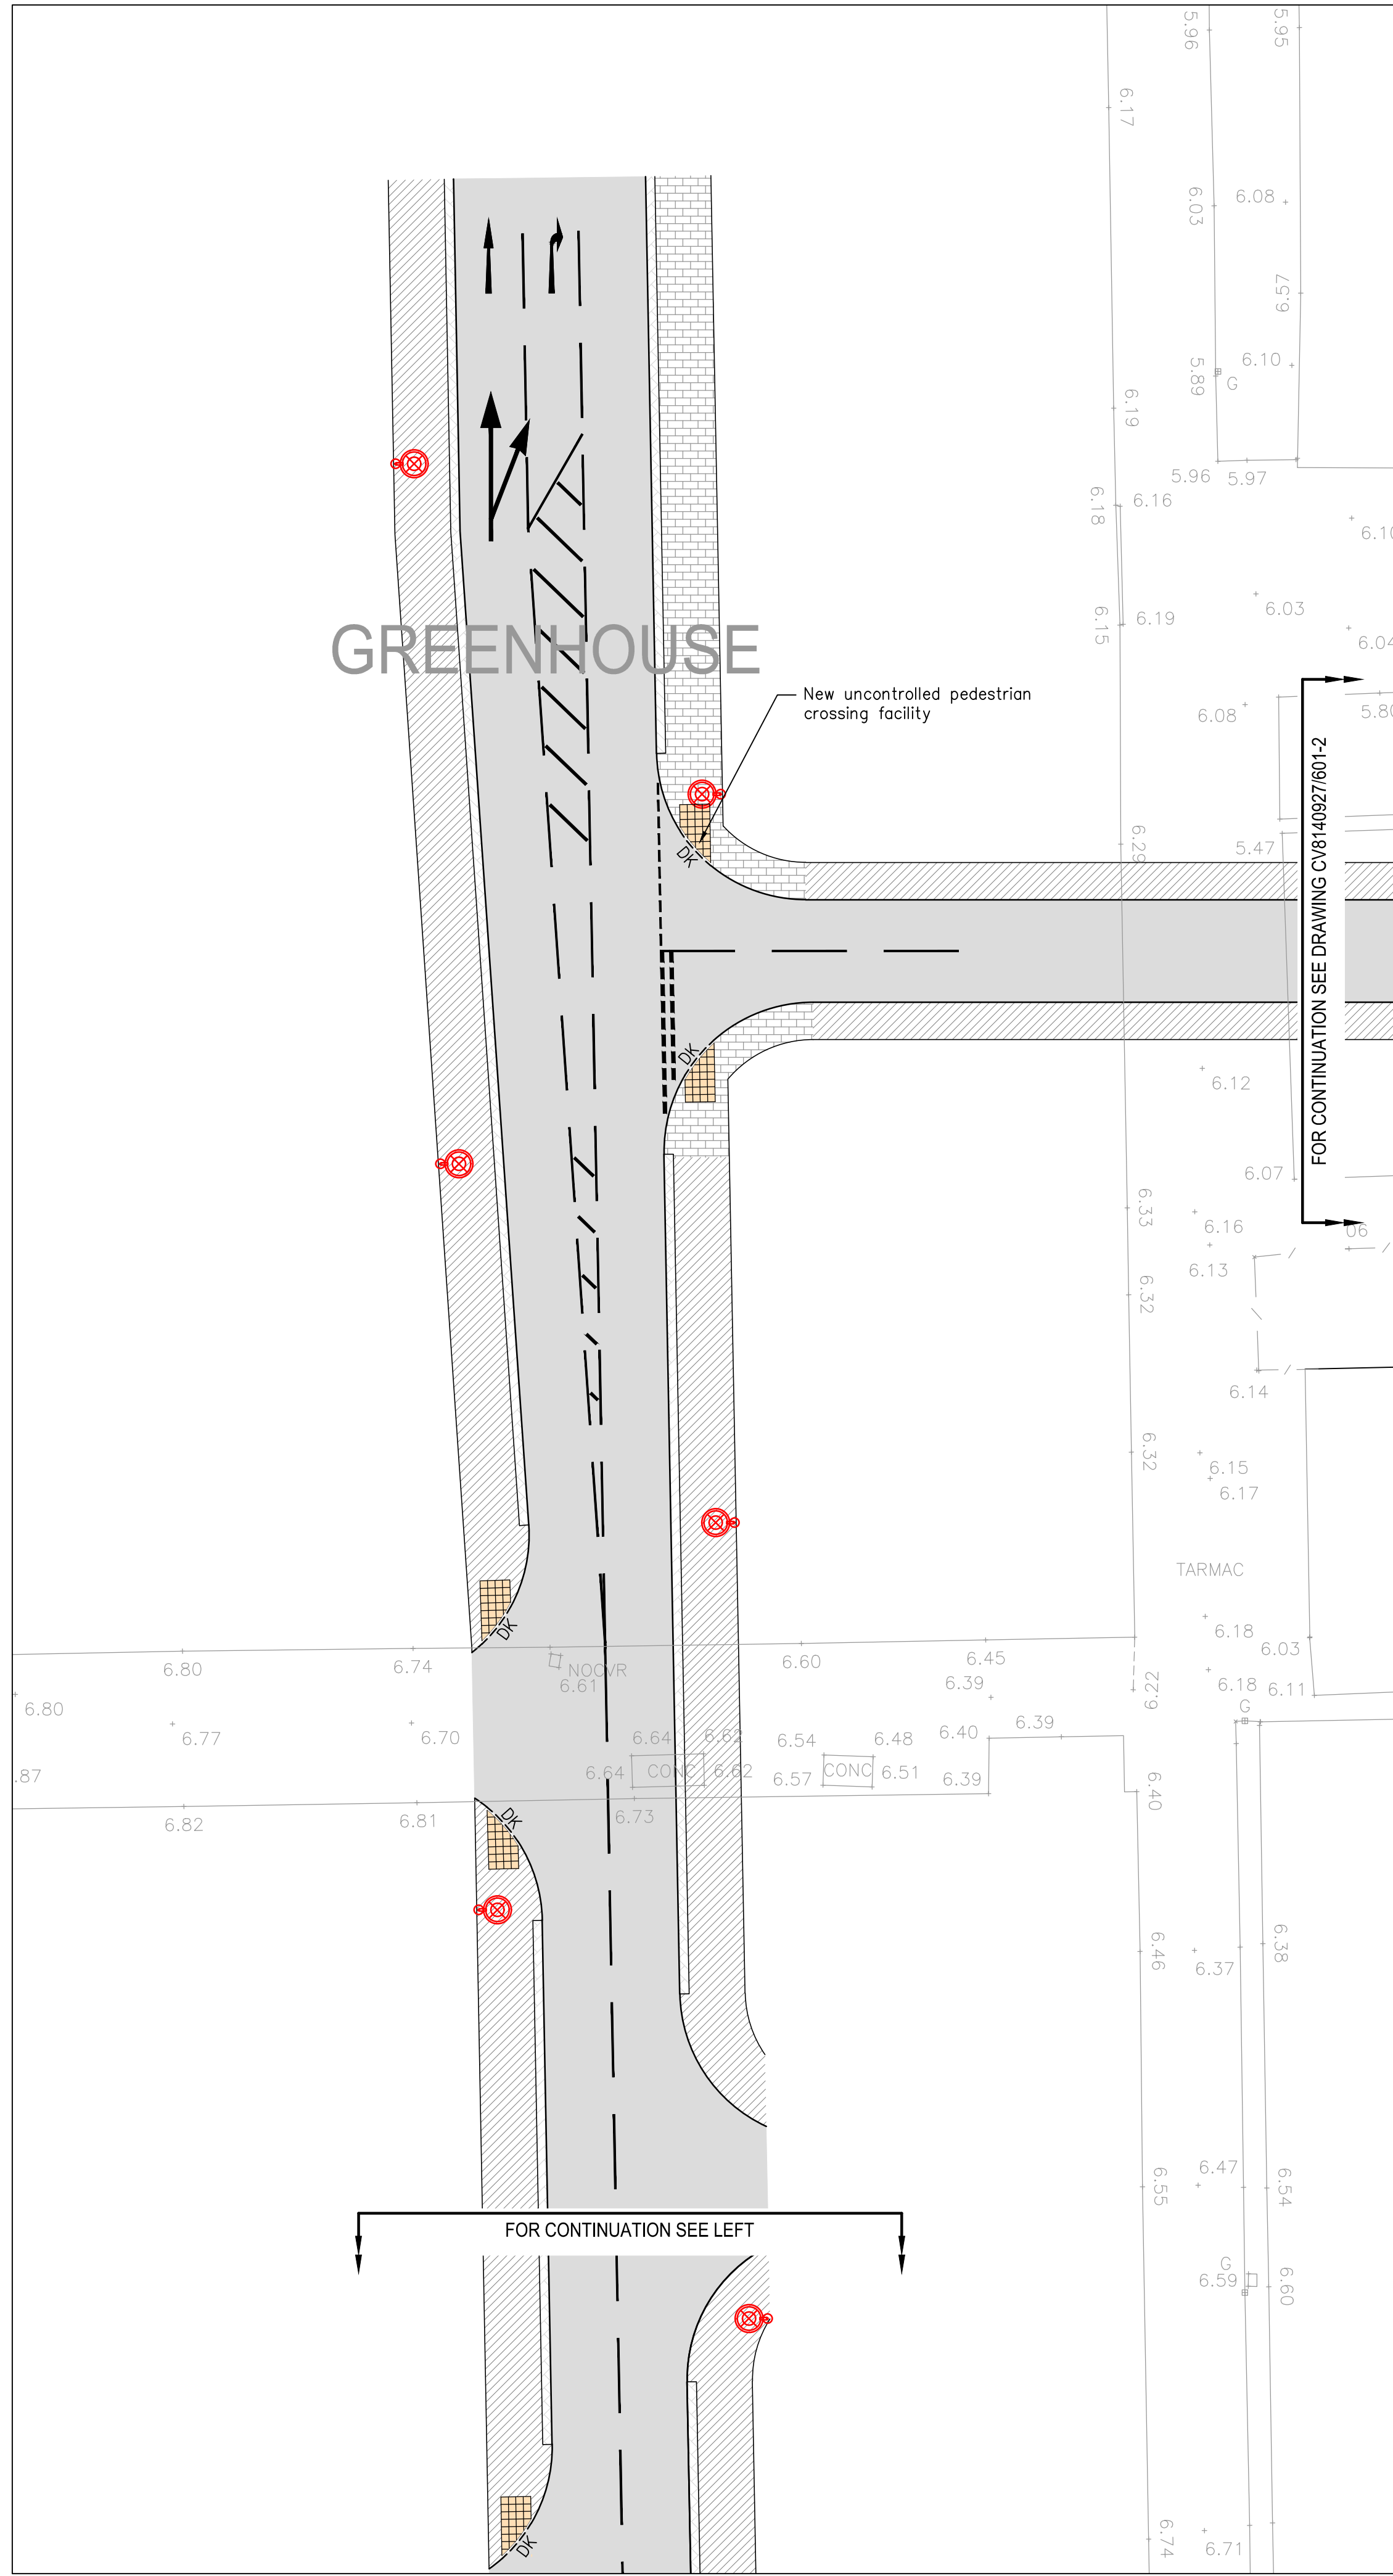


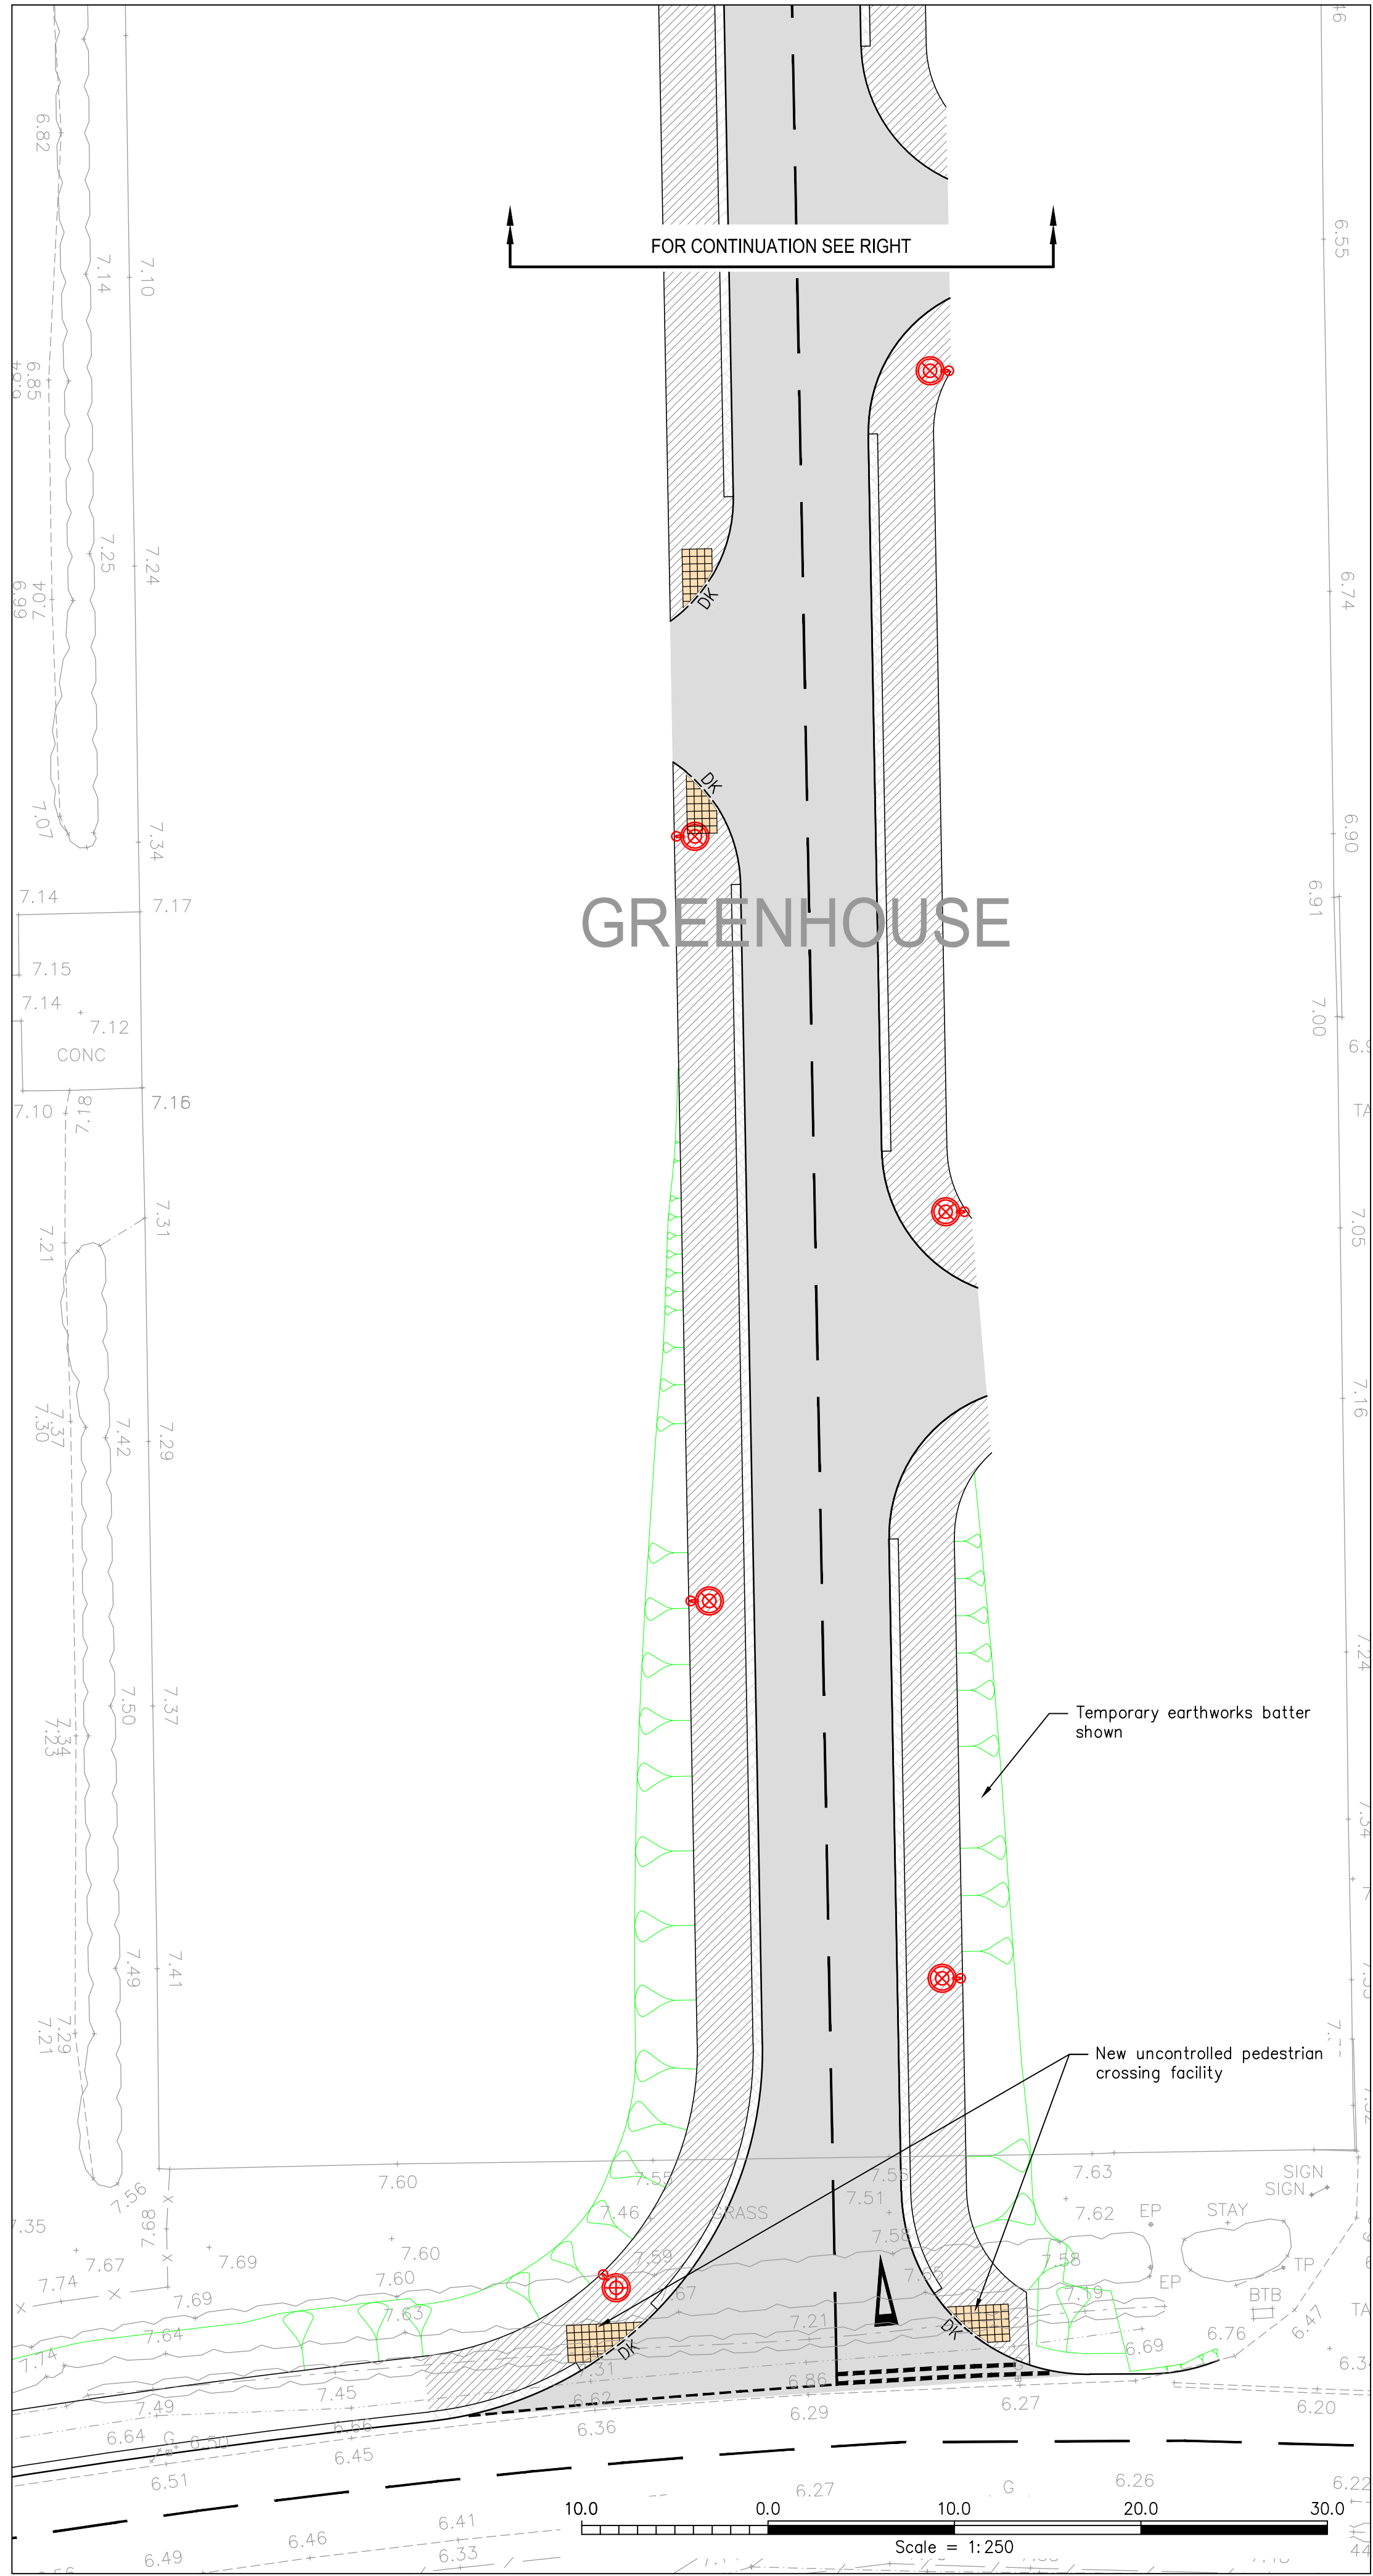

NOTES

1. This drawing to be read in conjunction with all relevant documents and specifications.

2. Dimensions not to be scaled.

KEY

- Tarmac footway
- Tarmac carriageway
- Block paving
- Standard rumble strip blocks
- Tactile paving
- Block paved service strip
- DK-- Dropped kerb

P2	Issued for planning	27/03/15 J.Blenkinsop	SH
P1	Draft issue	19/03/15 T.Hart	SH
Rev.	Description	Date	Chkd

Glanville

Cornerstone House
62 Foxhall Road, Didcot
Oxon, OX11 7AD
Tel: (01235) 515550 Fax: (01235) 817799
postbox@glanvillegroup.com www.glanvillegroup.com

Client :

PERSIMMON

Project :

**Toddington Lane
North Littlehampton**

Title :

**B3 / B5 Access Road
Construction Plan
Sheet 1 of 2**

Project Engineer : S. Hudson Scale : 1:250 @ A1

Project Director : K. Rayner Date : March 2015

Status : **PLANNING**

Drawing No. CV8140927/601-1

Rev **P2**