

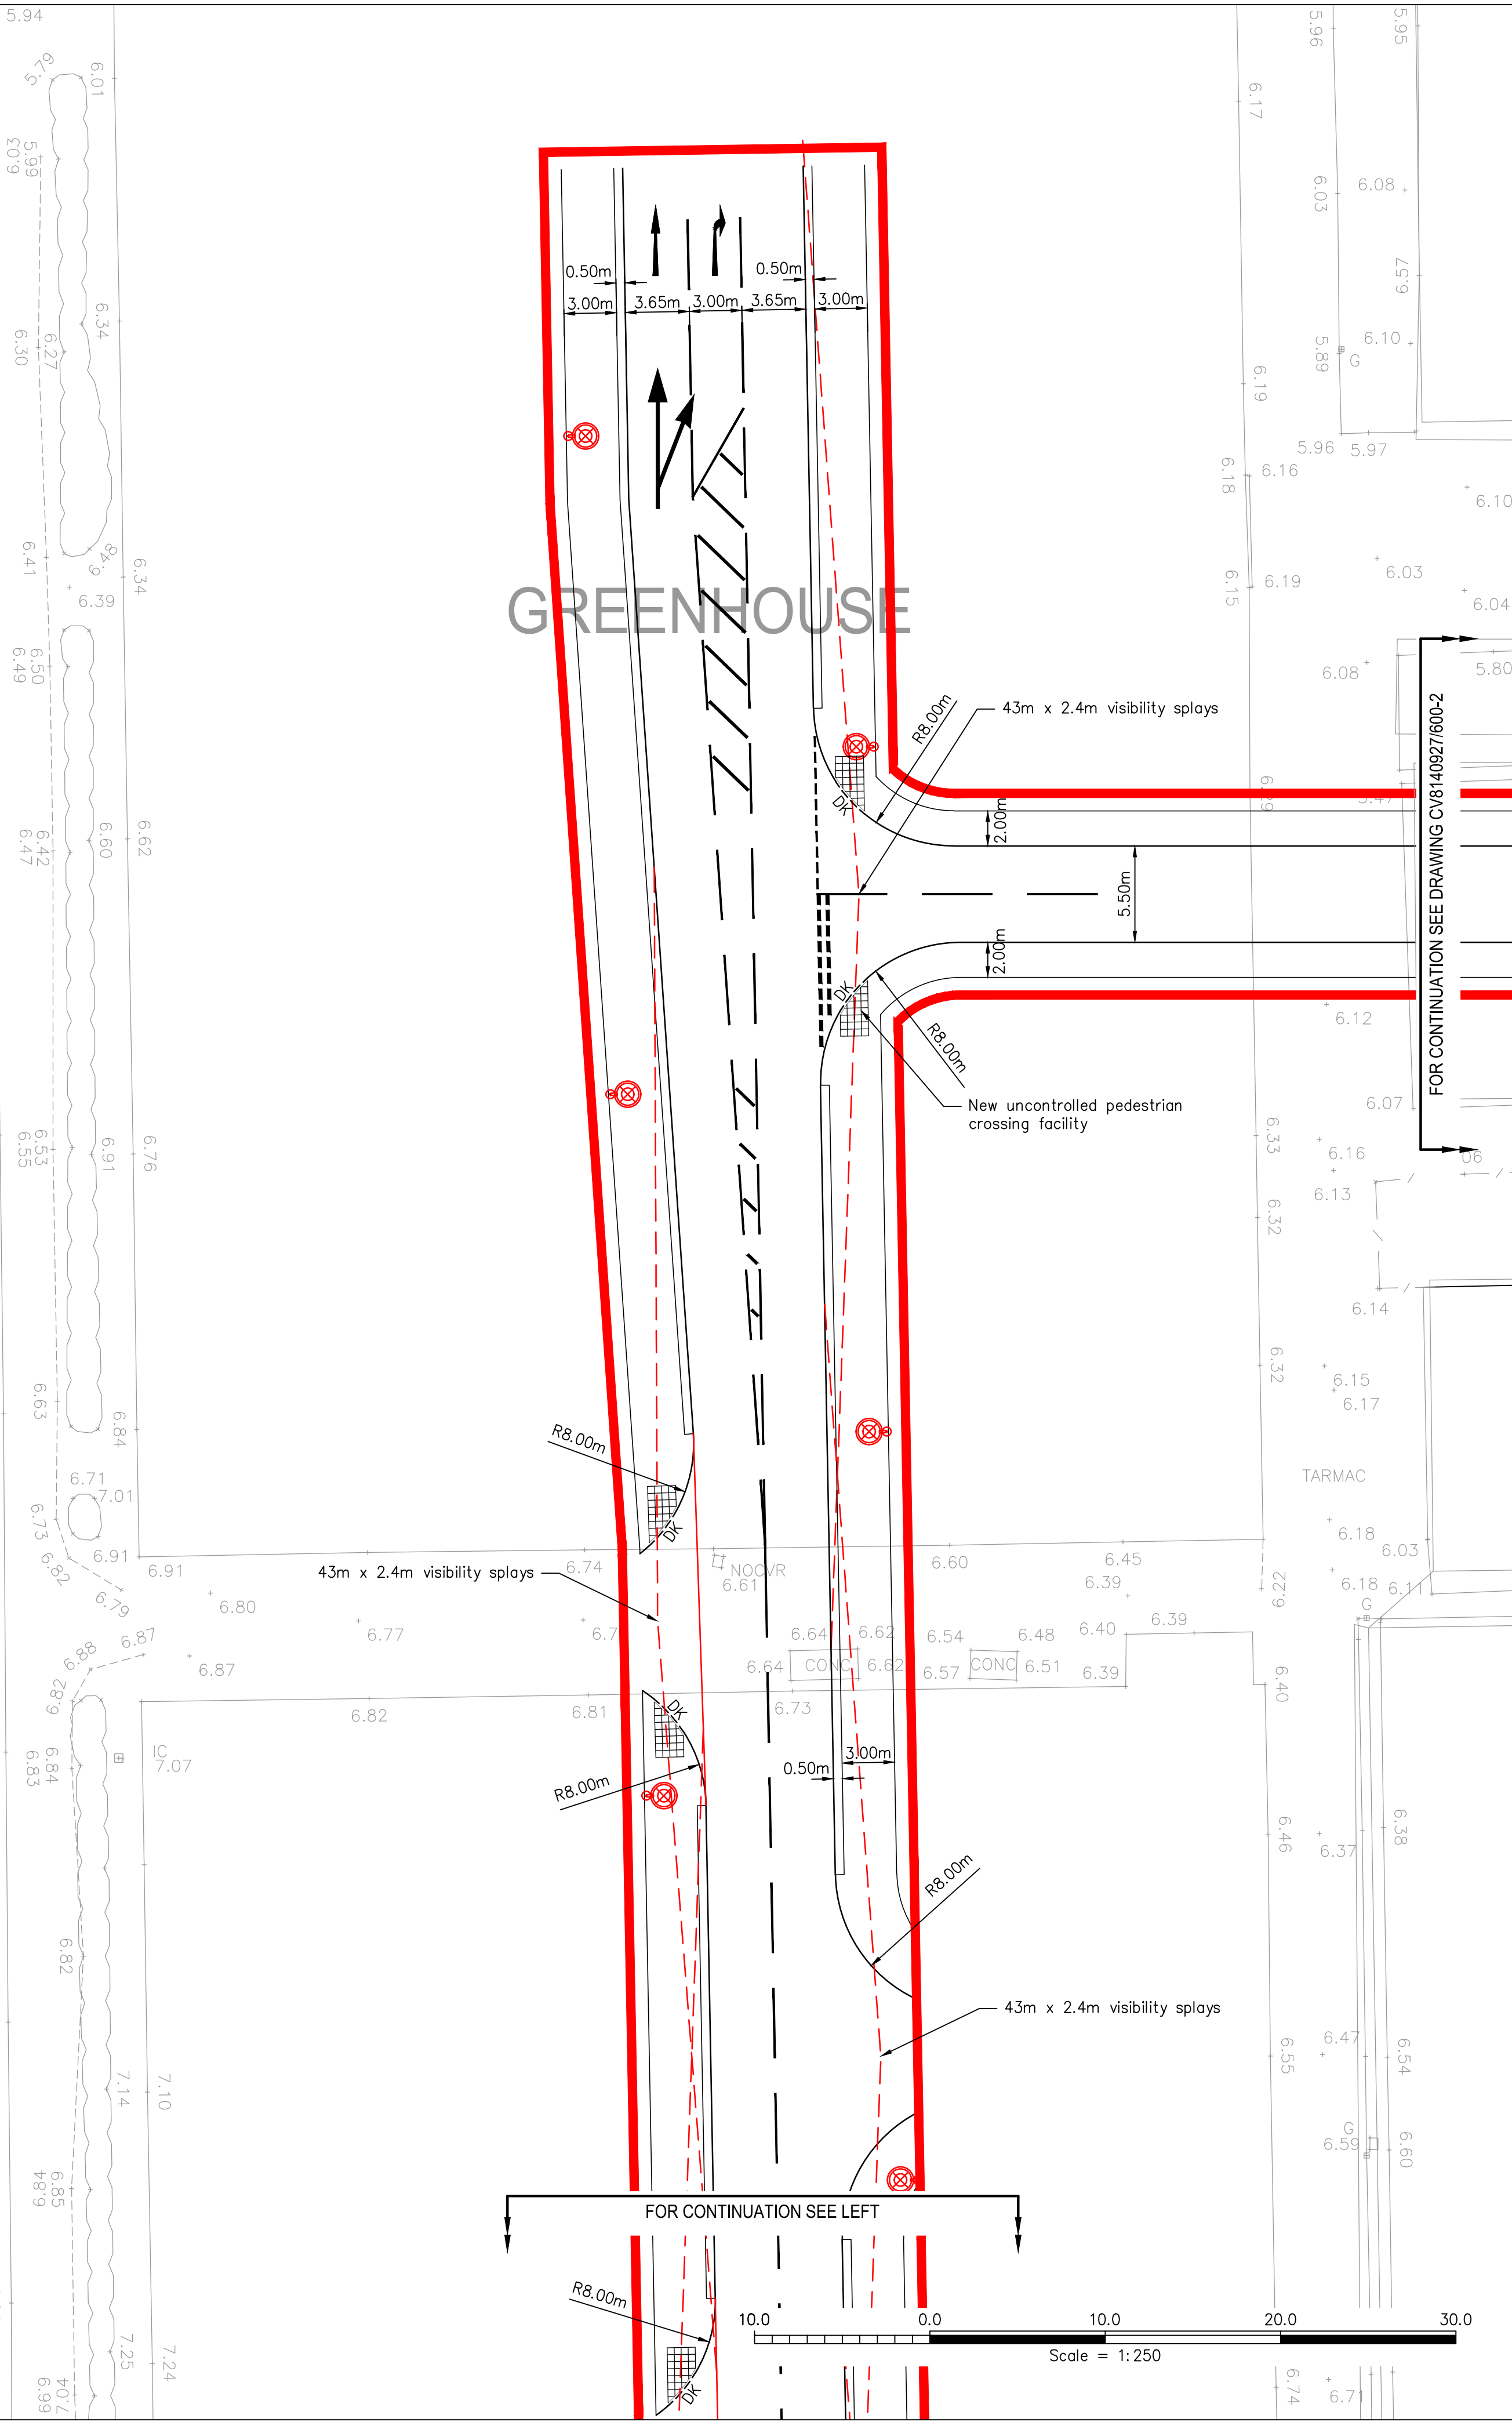


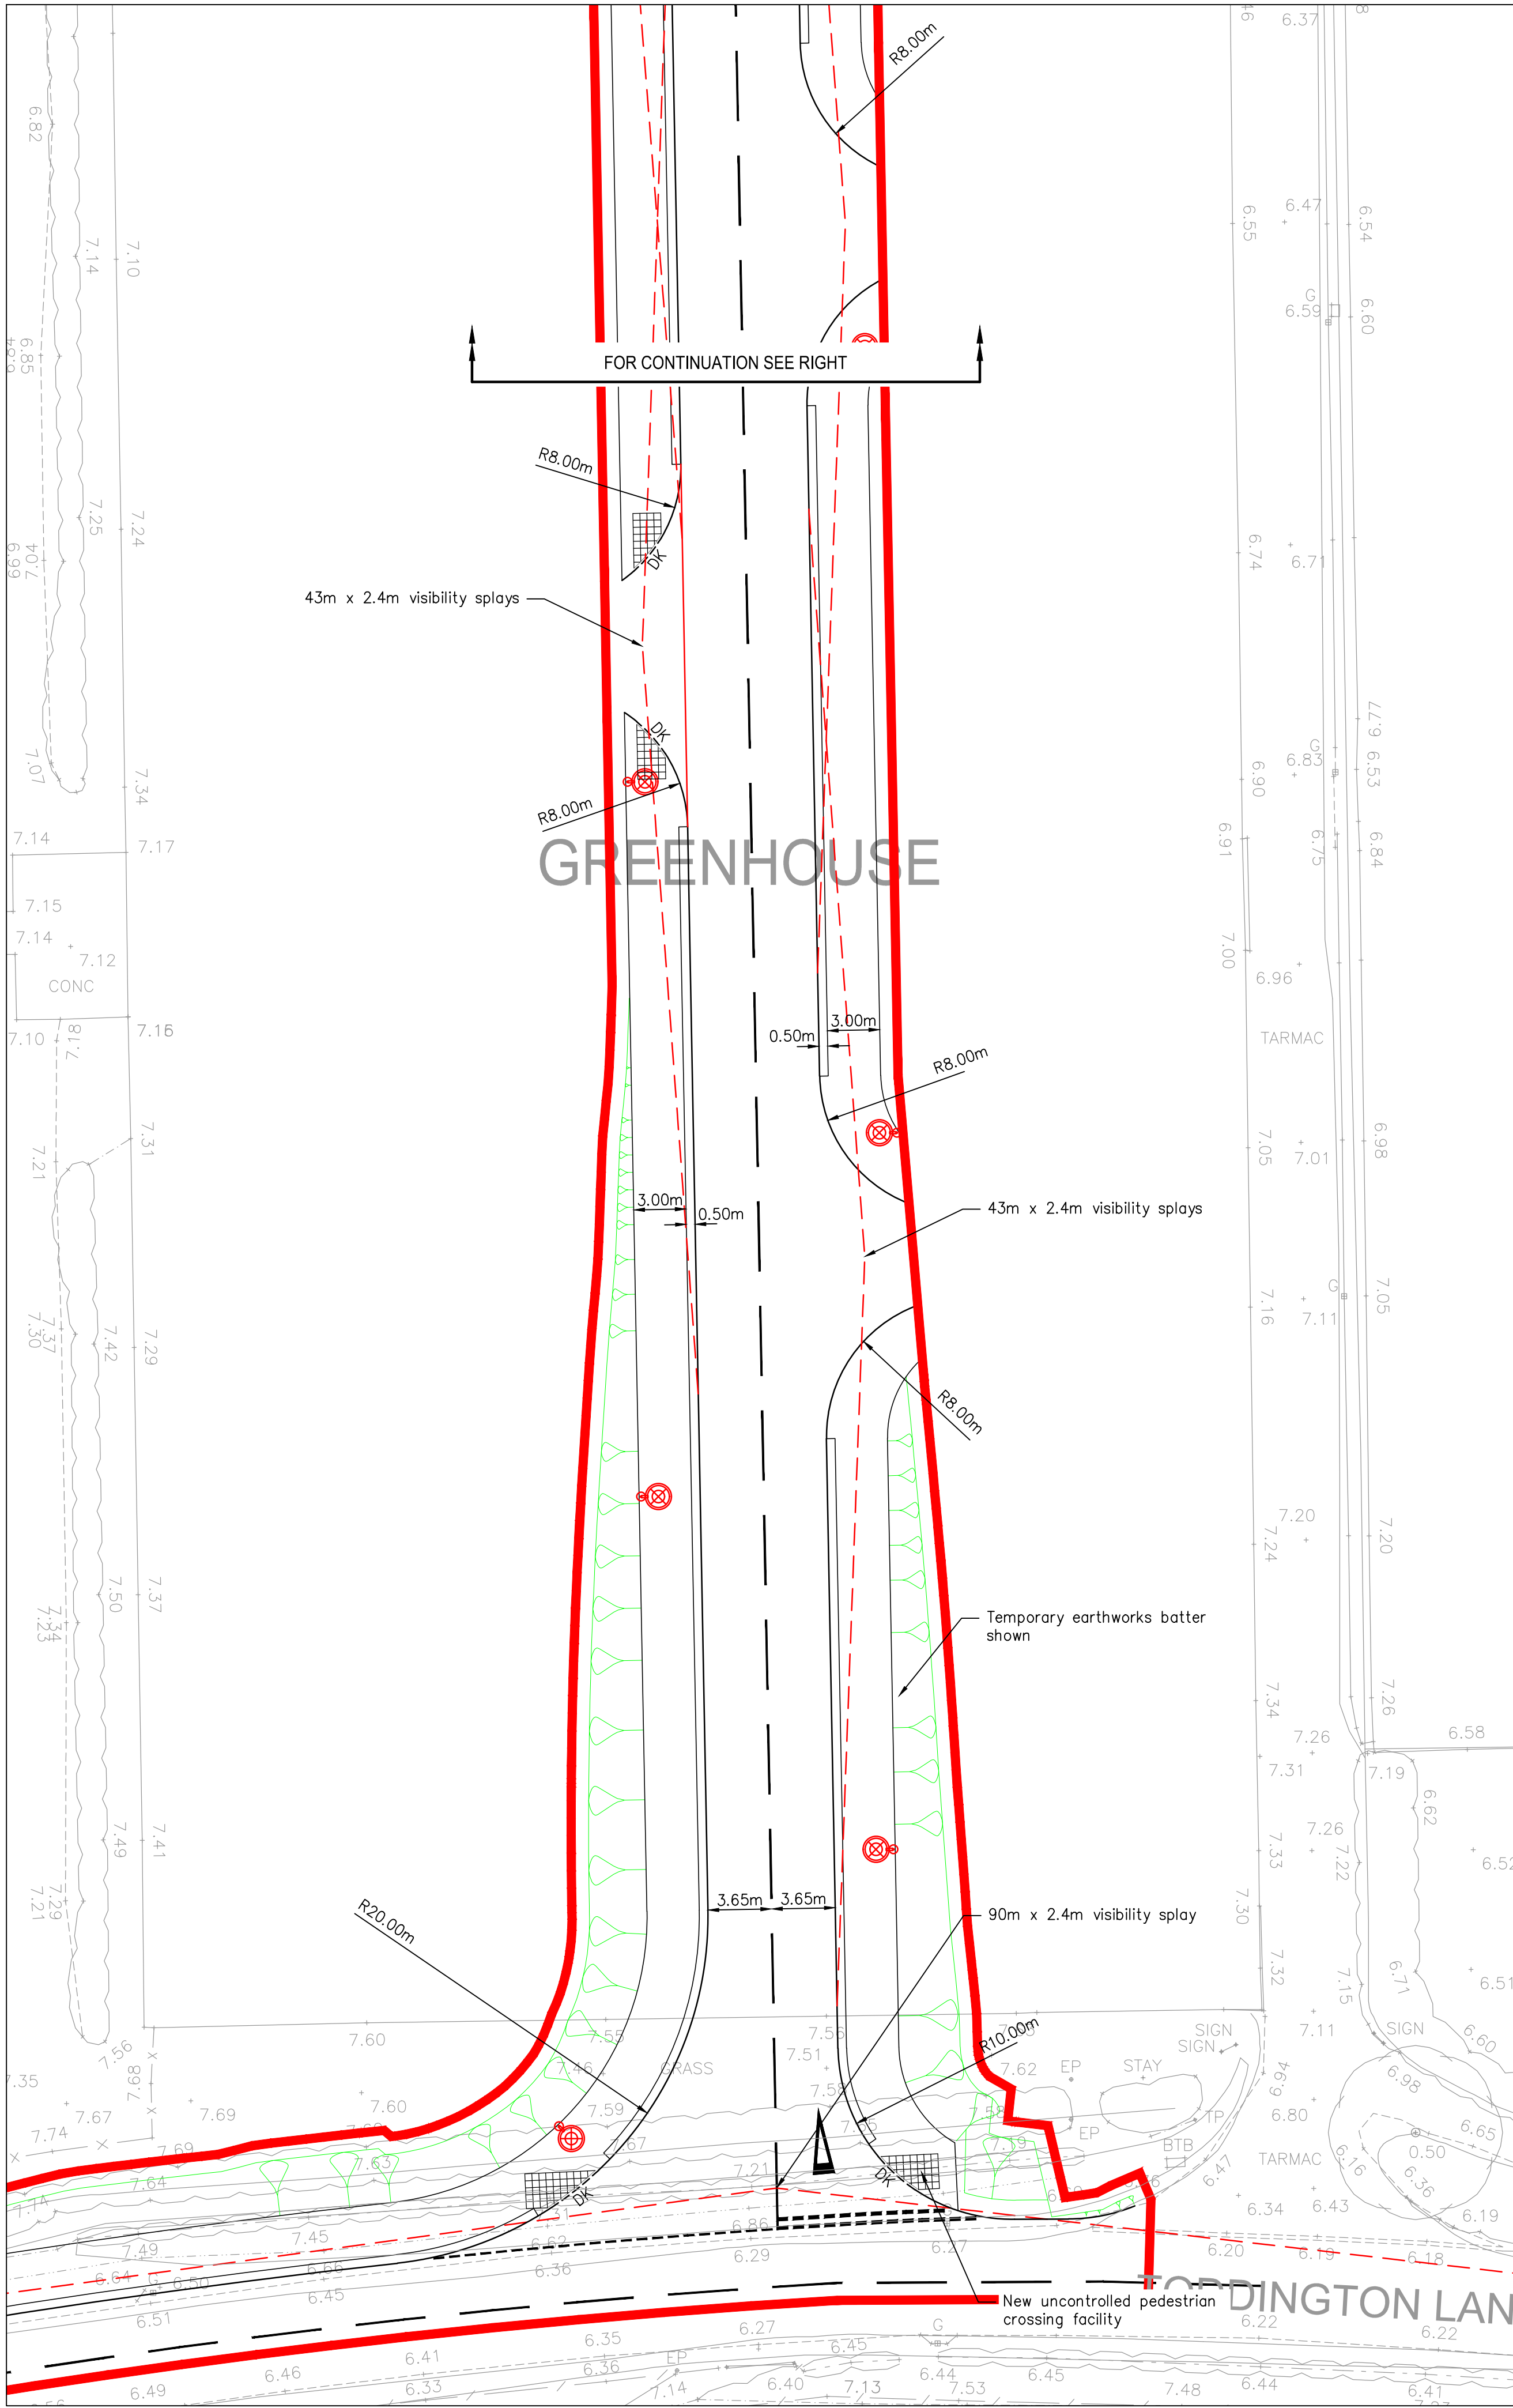

- NOTES**
1. This drawing to be read in conjunction with all relevant documents and specifications.
 2. Dimensions not to be scaled.
 3. All works shall be in accordance with Volume 1 of the "Manual of Contract Documents for Highway Works – Specification for Highway Works"

- KEY**
- DK-- Dropped kerb
 - [Grid Pattern] Uncontrolled pedestrian crossing (400x400x50mm blister tactile paving slabs)
 - [Red Circle with X] Indicative location of proposed street lighting to be confirmed at detail design

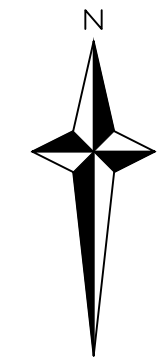

P2	Issued for planning	27/03/15 J.Blenkinsop	SH
P1	Draft issue	19/03/15 T.Hart	SH
Rev.	Description	Date	Chkd



Glanville
Cornerstone House
62 Foxhall Road, Didcot
Oxon, OX11 7AD
Tel: (01235) 515550 Fax: (01235) 817799
postbox@glanvillegroup.com www.glanvillegroup.com

Client :	 PERSIMMON		
Project :	Toddington Lane North Littlehampton		
Title :	B3 / B5 Access Road General Arrangement Sheet 1 of 2		
Project Engineer :	S. Hudson	Scale :	1:250 @ A1
Project Director :	K. Rayner	Date :	March 2015
Status :	PLANNING		

Drawing No.	CV8140927/600-1	Rev	P2
-------------	-----------------	-----	----