

NOTES

1. This drawing is to be read in conjunction with all other relevant documents and specifications.
2. Do not scale from this drawing.
3. This drawing is for information purposes only do NOT construct to this drawing.


KEY

Layout of future development adjoining access road application yet to be determined under separate reserved matters applications. Details currently unavailable

GREENHOUSE

Tree root protection zones

 Reserved matters site Location
 Outline permissions site boundary

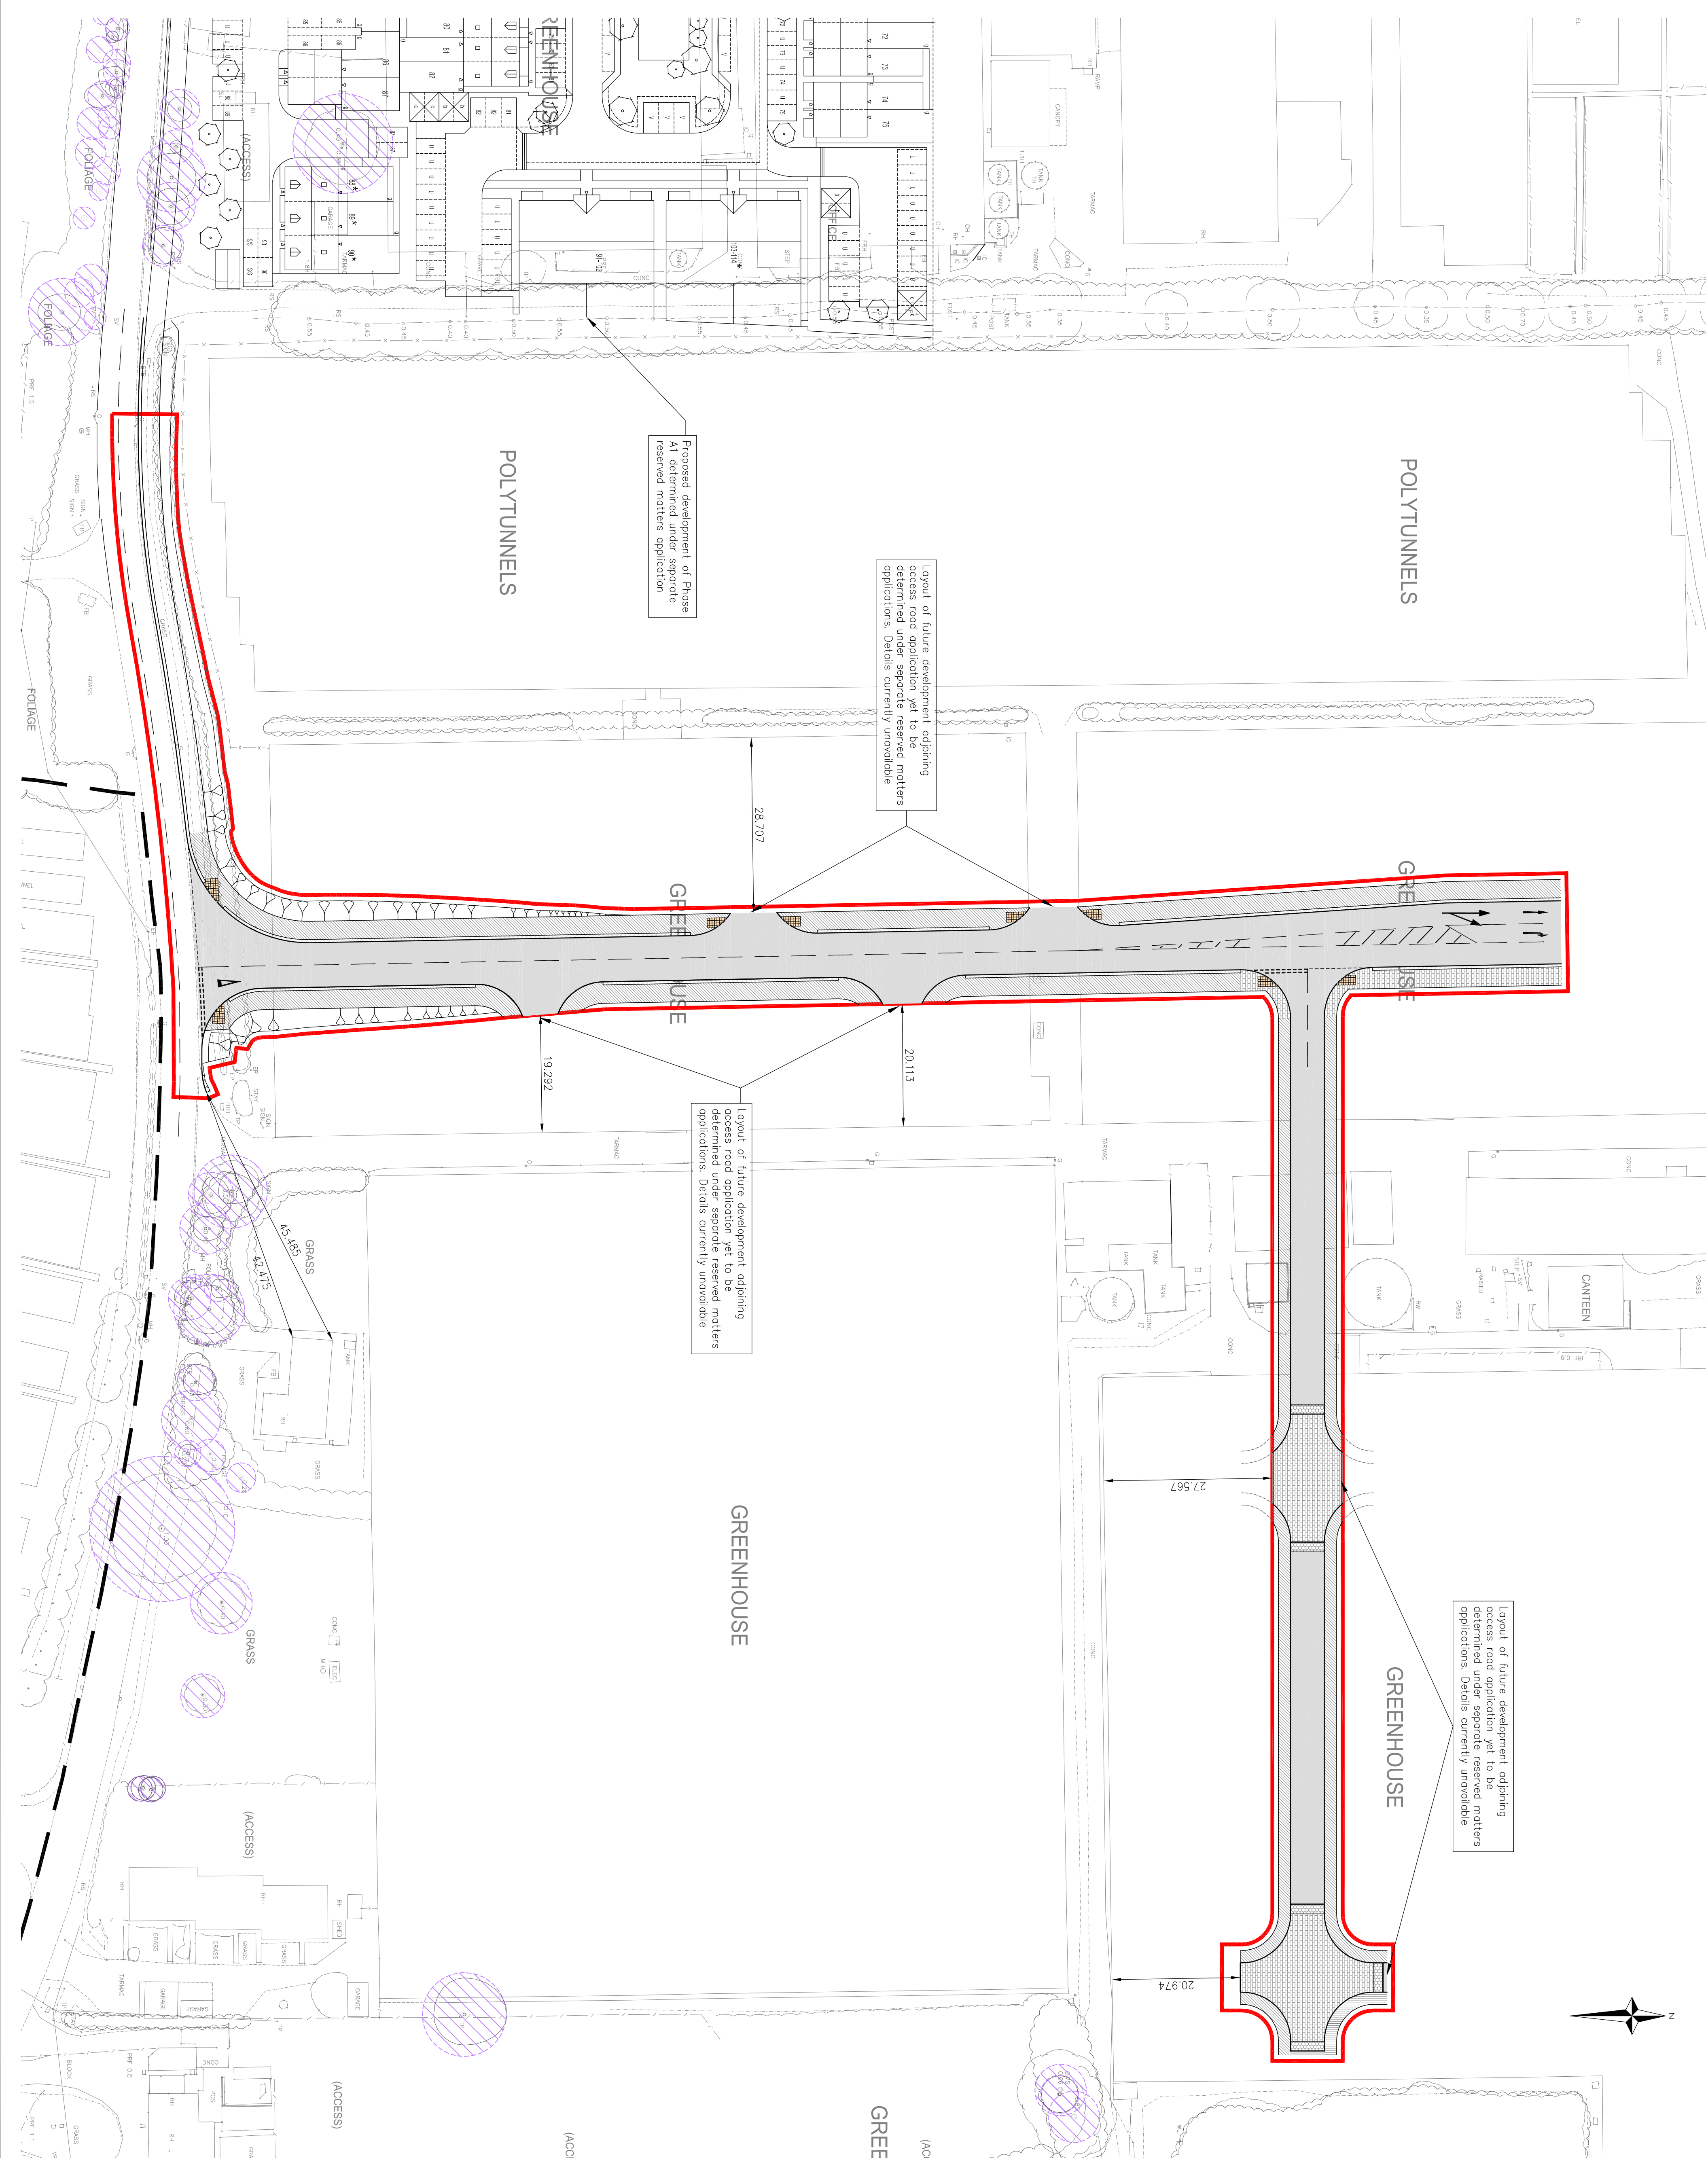

Rev.	Description	Date	Chkd
------	-------------	------	------



Client : **PERSIMMON HOMES**

Project :
Toddington Lane
North Littlehampton

Block Plan

Project Engineer :	S. Hudson	Scale :	1:500 @ A
Project Director :	K. Rayner	Date :	April 2015
Status :	PLANNING		

Drawing No. CV8140927/SK0