



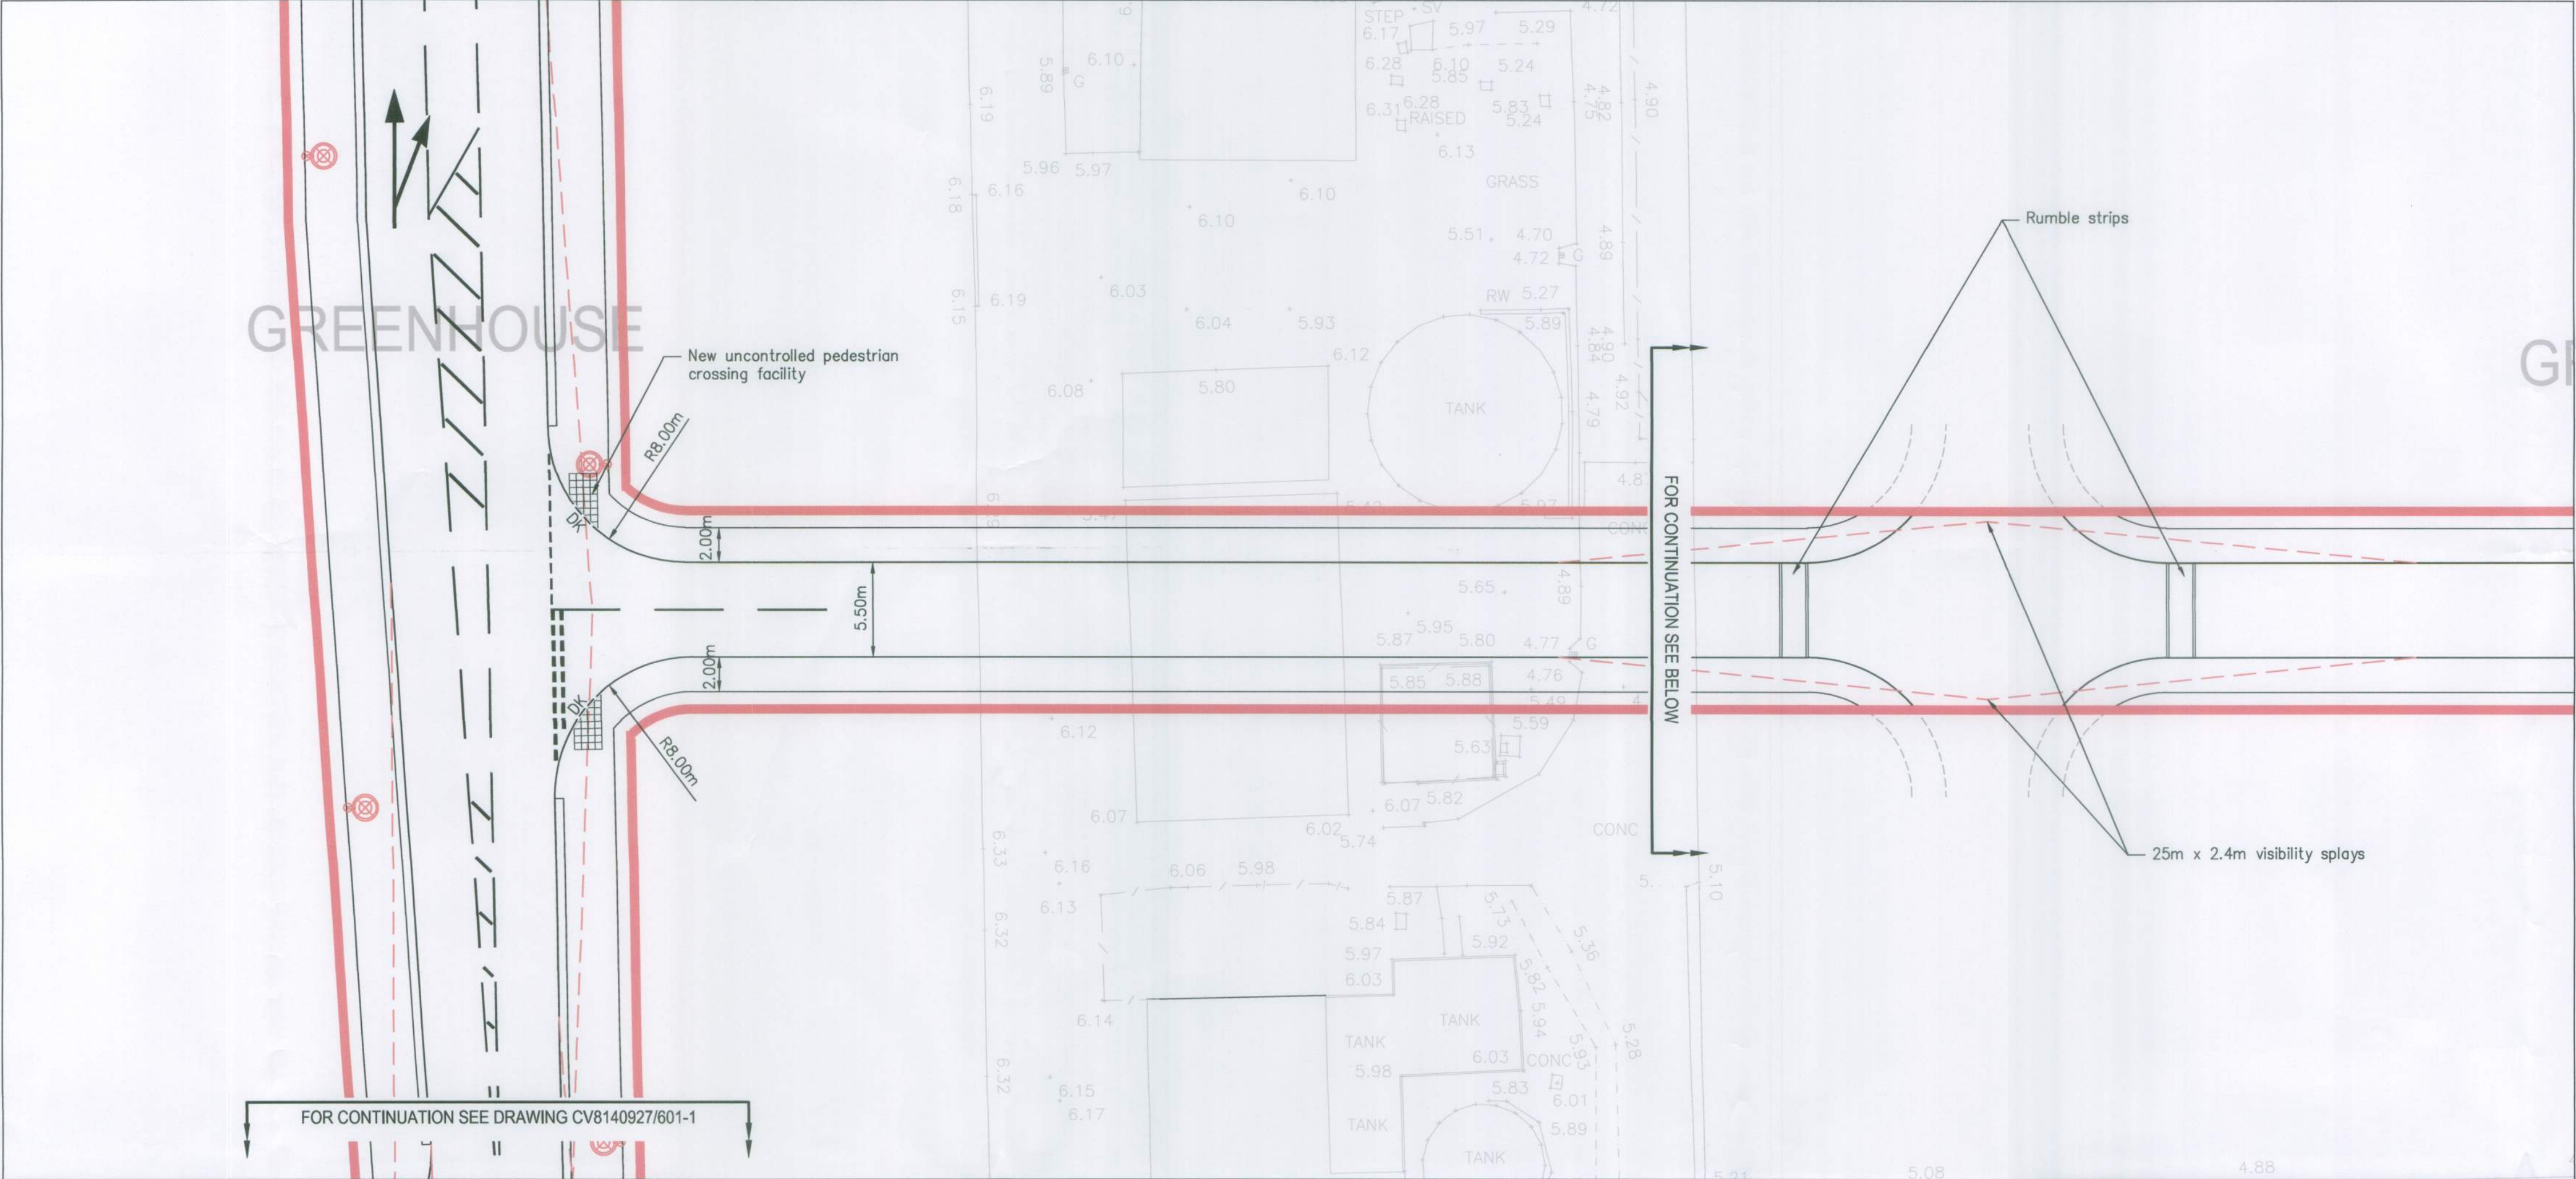

- NOTES**
1. This drawing to be read in conjunction with all relevant documents and specifications.
 2. Dimensions not to be scaled.
 3. All works shall be in accordance with Volume 1 of the "Manual of Contract Documents for Highway Works - Specification for Highway Works"

- KEY**
- DK- Dropped kerb
 - [Grid pattern] Uncontrolled pedestrian crossing (400x400x50mm blister tactile paving slabs)
 - [Red circle with cross] Indicative location of proposed street lighting to be confirmed at detail design

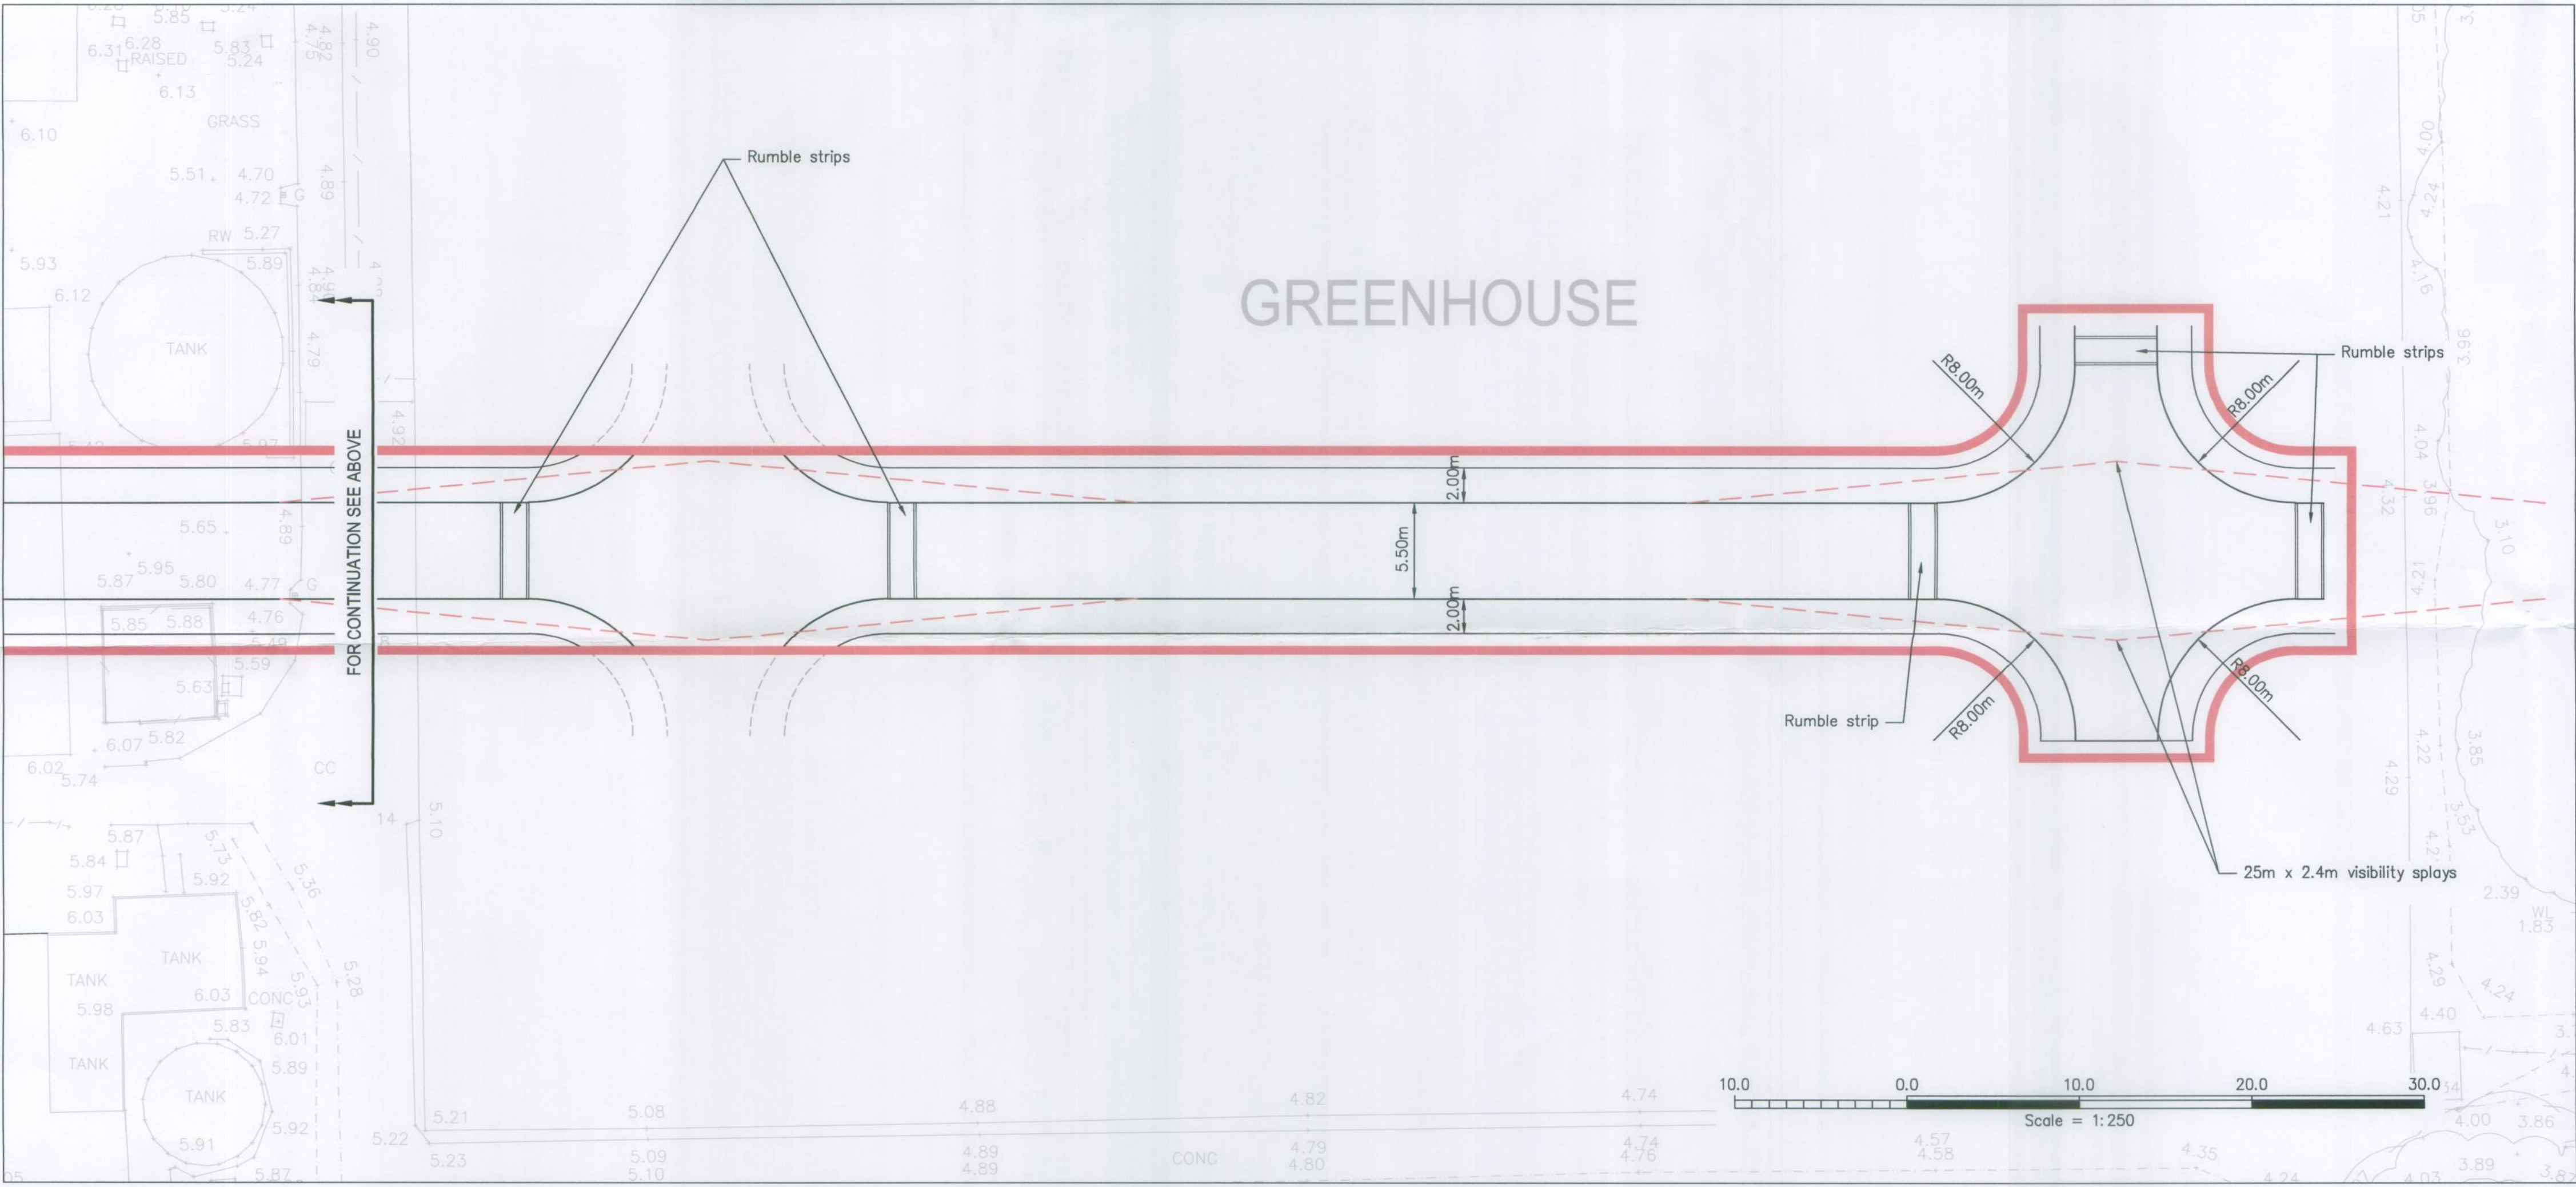

P2	Issued for planning	27/03/15	SH
P1	Draft issue	19/03/15	SH
Rev.	Description	Date	Chkd

Glanville
Cornerstone House
62 Foxhall Road, Didcot
Oxon, OX11 7AD
Tel: (01235) 515550 Fax: (01235) 817799
postbox@glanvillegroup.com www.glanvillegroup.com

Client: **PERSIMMON**

Project: **Toddington Lane
North Littlehampton**

Title: **B3 / B5 Access Road
General Arrangement
Sheet 2 of 2**

Project Engineer: S. Hudson Scale: 1:250 @ A1
Project Director: K. Rayner Date: March 2015
Status: **PLANNING**

Drawing No. CV8140927/600-2 Rev P2