
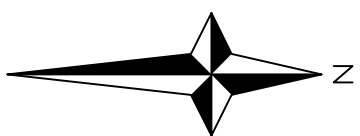
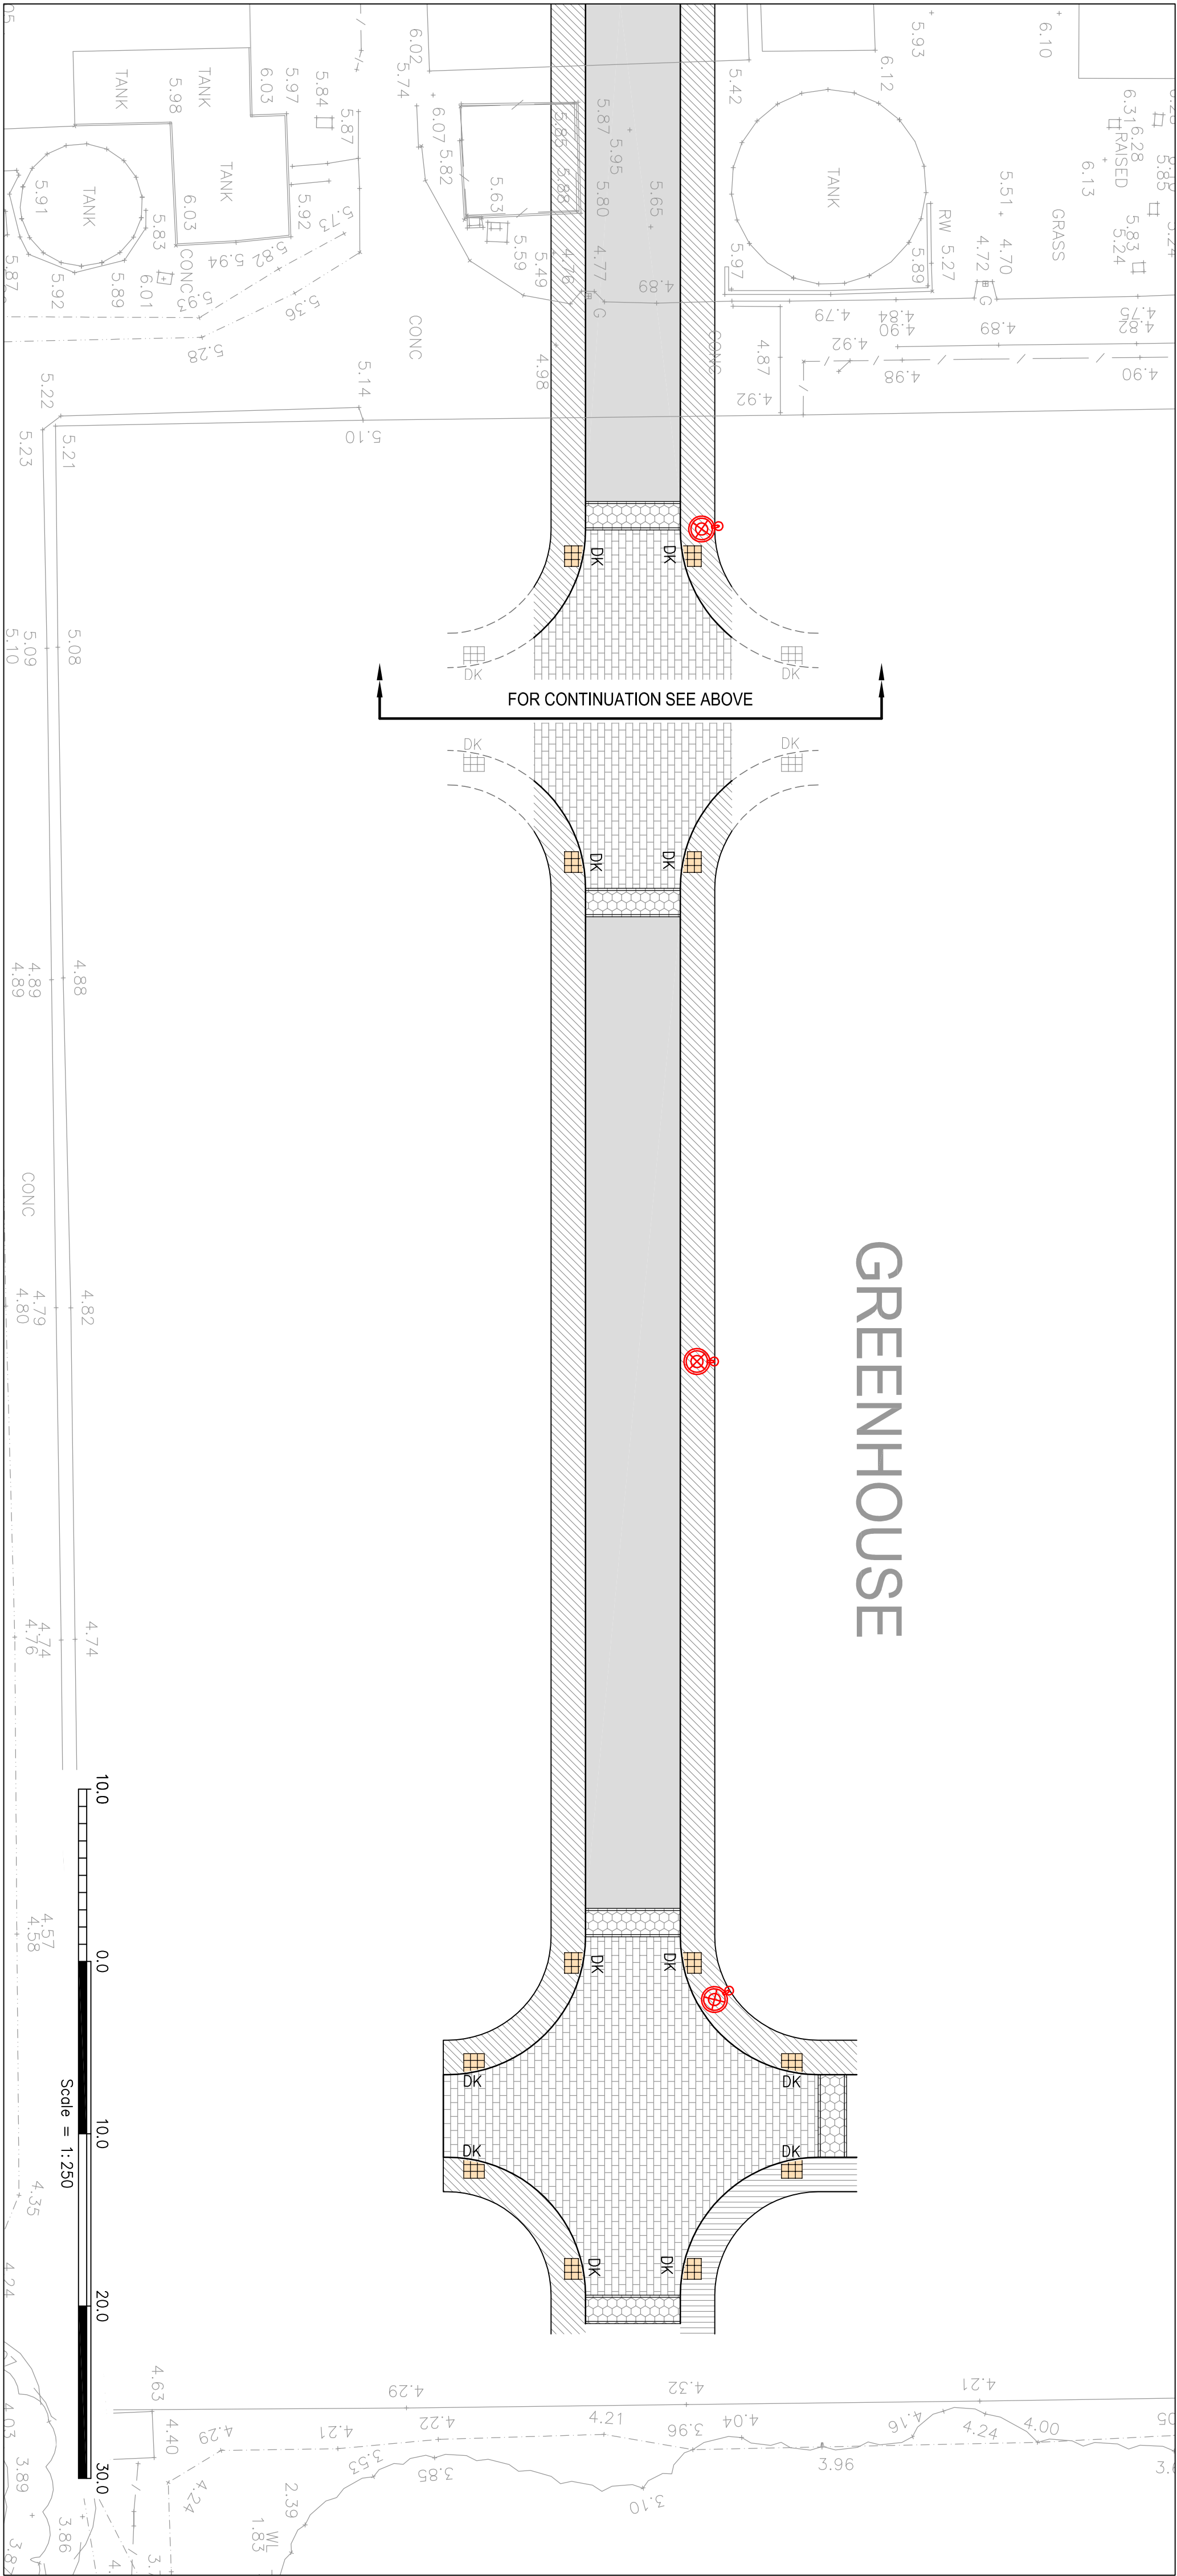


NOTES

1. This drawing to be read in conjunction with all relevant documents and specifications.
2. Dimensions not to be scaled.

KEY

- █ Tarmac footway
█ Tarmac carriageway
█ Block paving
█ Block paved ramp to WSCC details
█ Corduroy tactile paving
█ Tactile paving
█ Tarmac service strip
--DK-- Dropped kerb

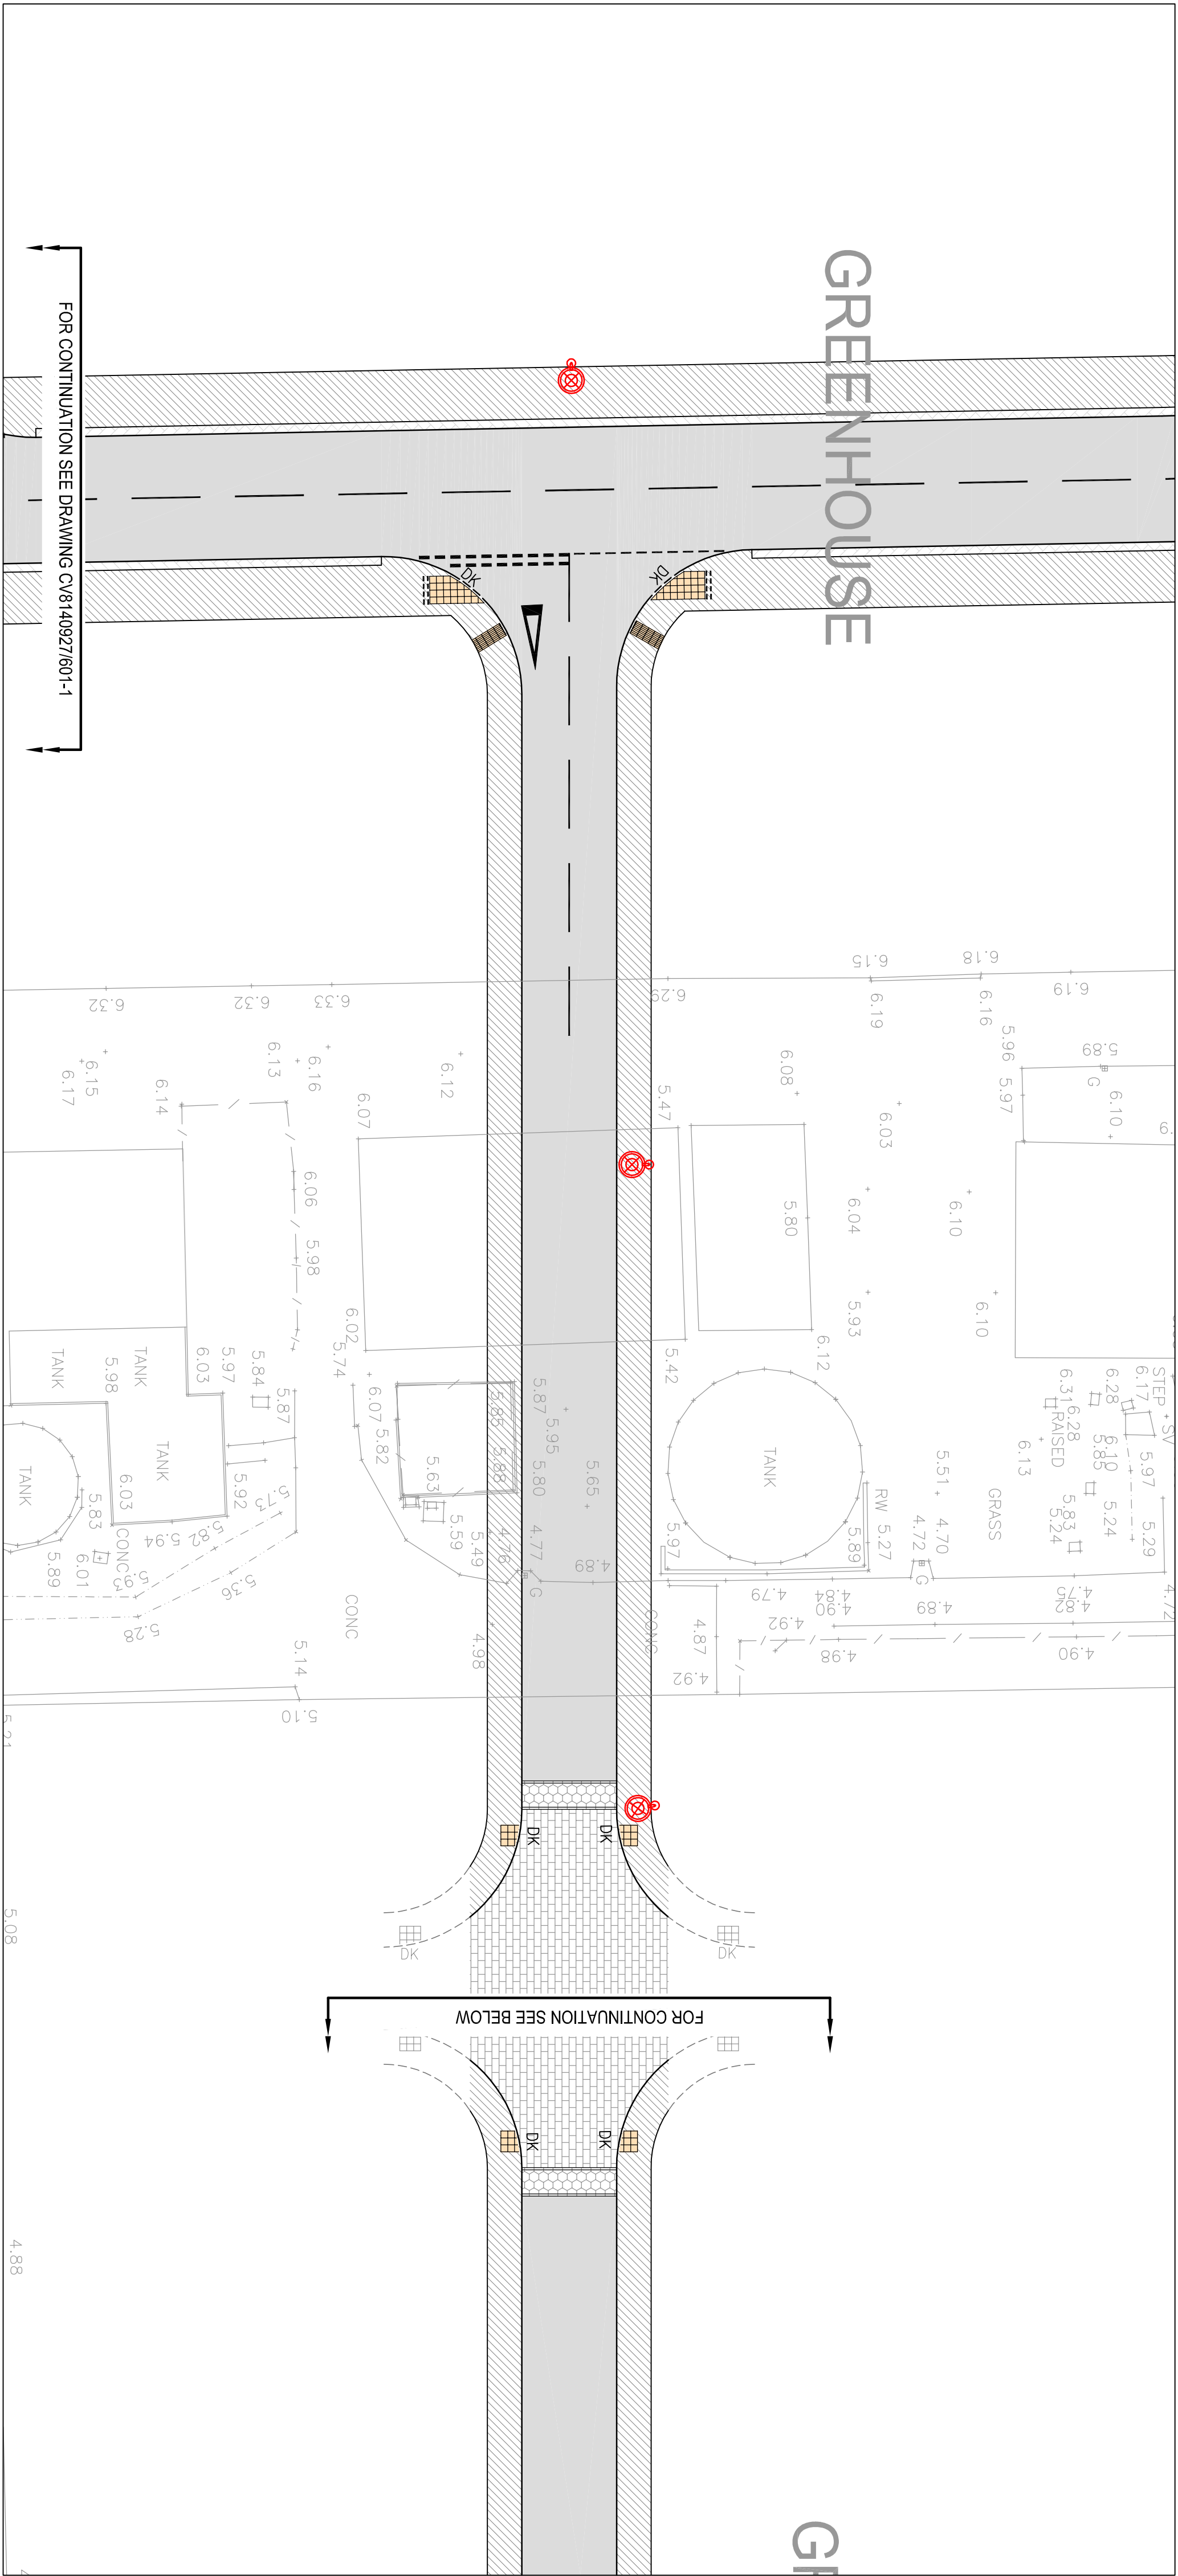

P5	Amended to suit Moyer Brown drawings	M.Pritchard	22/09/15	SH
P4	Amended to suit WSCC comments	M.Pritchard	01/06/15	SH
P3	Amended to WSCC comments	M.Pritchard	21/05/15	SH
P2	Issued for planning	J.Blenkinsop	27/03/15	SH
P1	Draft issue	J.Hart	19/03/15	SH
Rev	Description	Date	Chkd	



Project: Toddington Lane North Littlehampton

Title: B3 / B5 Access Road Construction Plan Sheet 2 of 2

Project Engineer: S. Hudson Scale: 1:250 @ A1
Project Director: K. Rayner Date: March 2015
Status: PLANNING

Drawing No. CV/814092/601-2 Rev P5