


NOTES


1. This drawing is to be read in conjunction with all other relevant documents and specifications.
2. Do not scale from this drawing.
3. This drawing is for information purposes only do NOT construct to this drawing.

KEY

- Reserved matters site Location
- Outline permissions site boundary
- Tree root protection zones

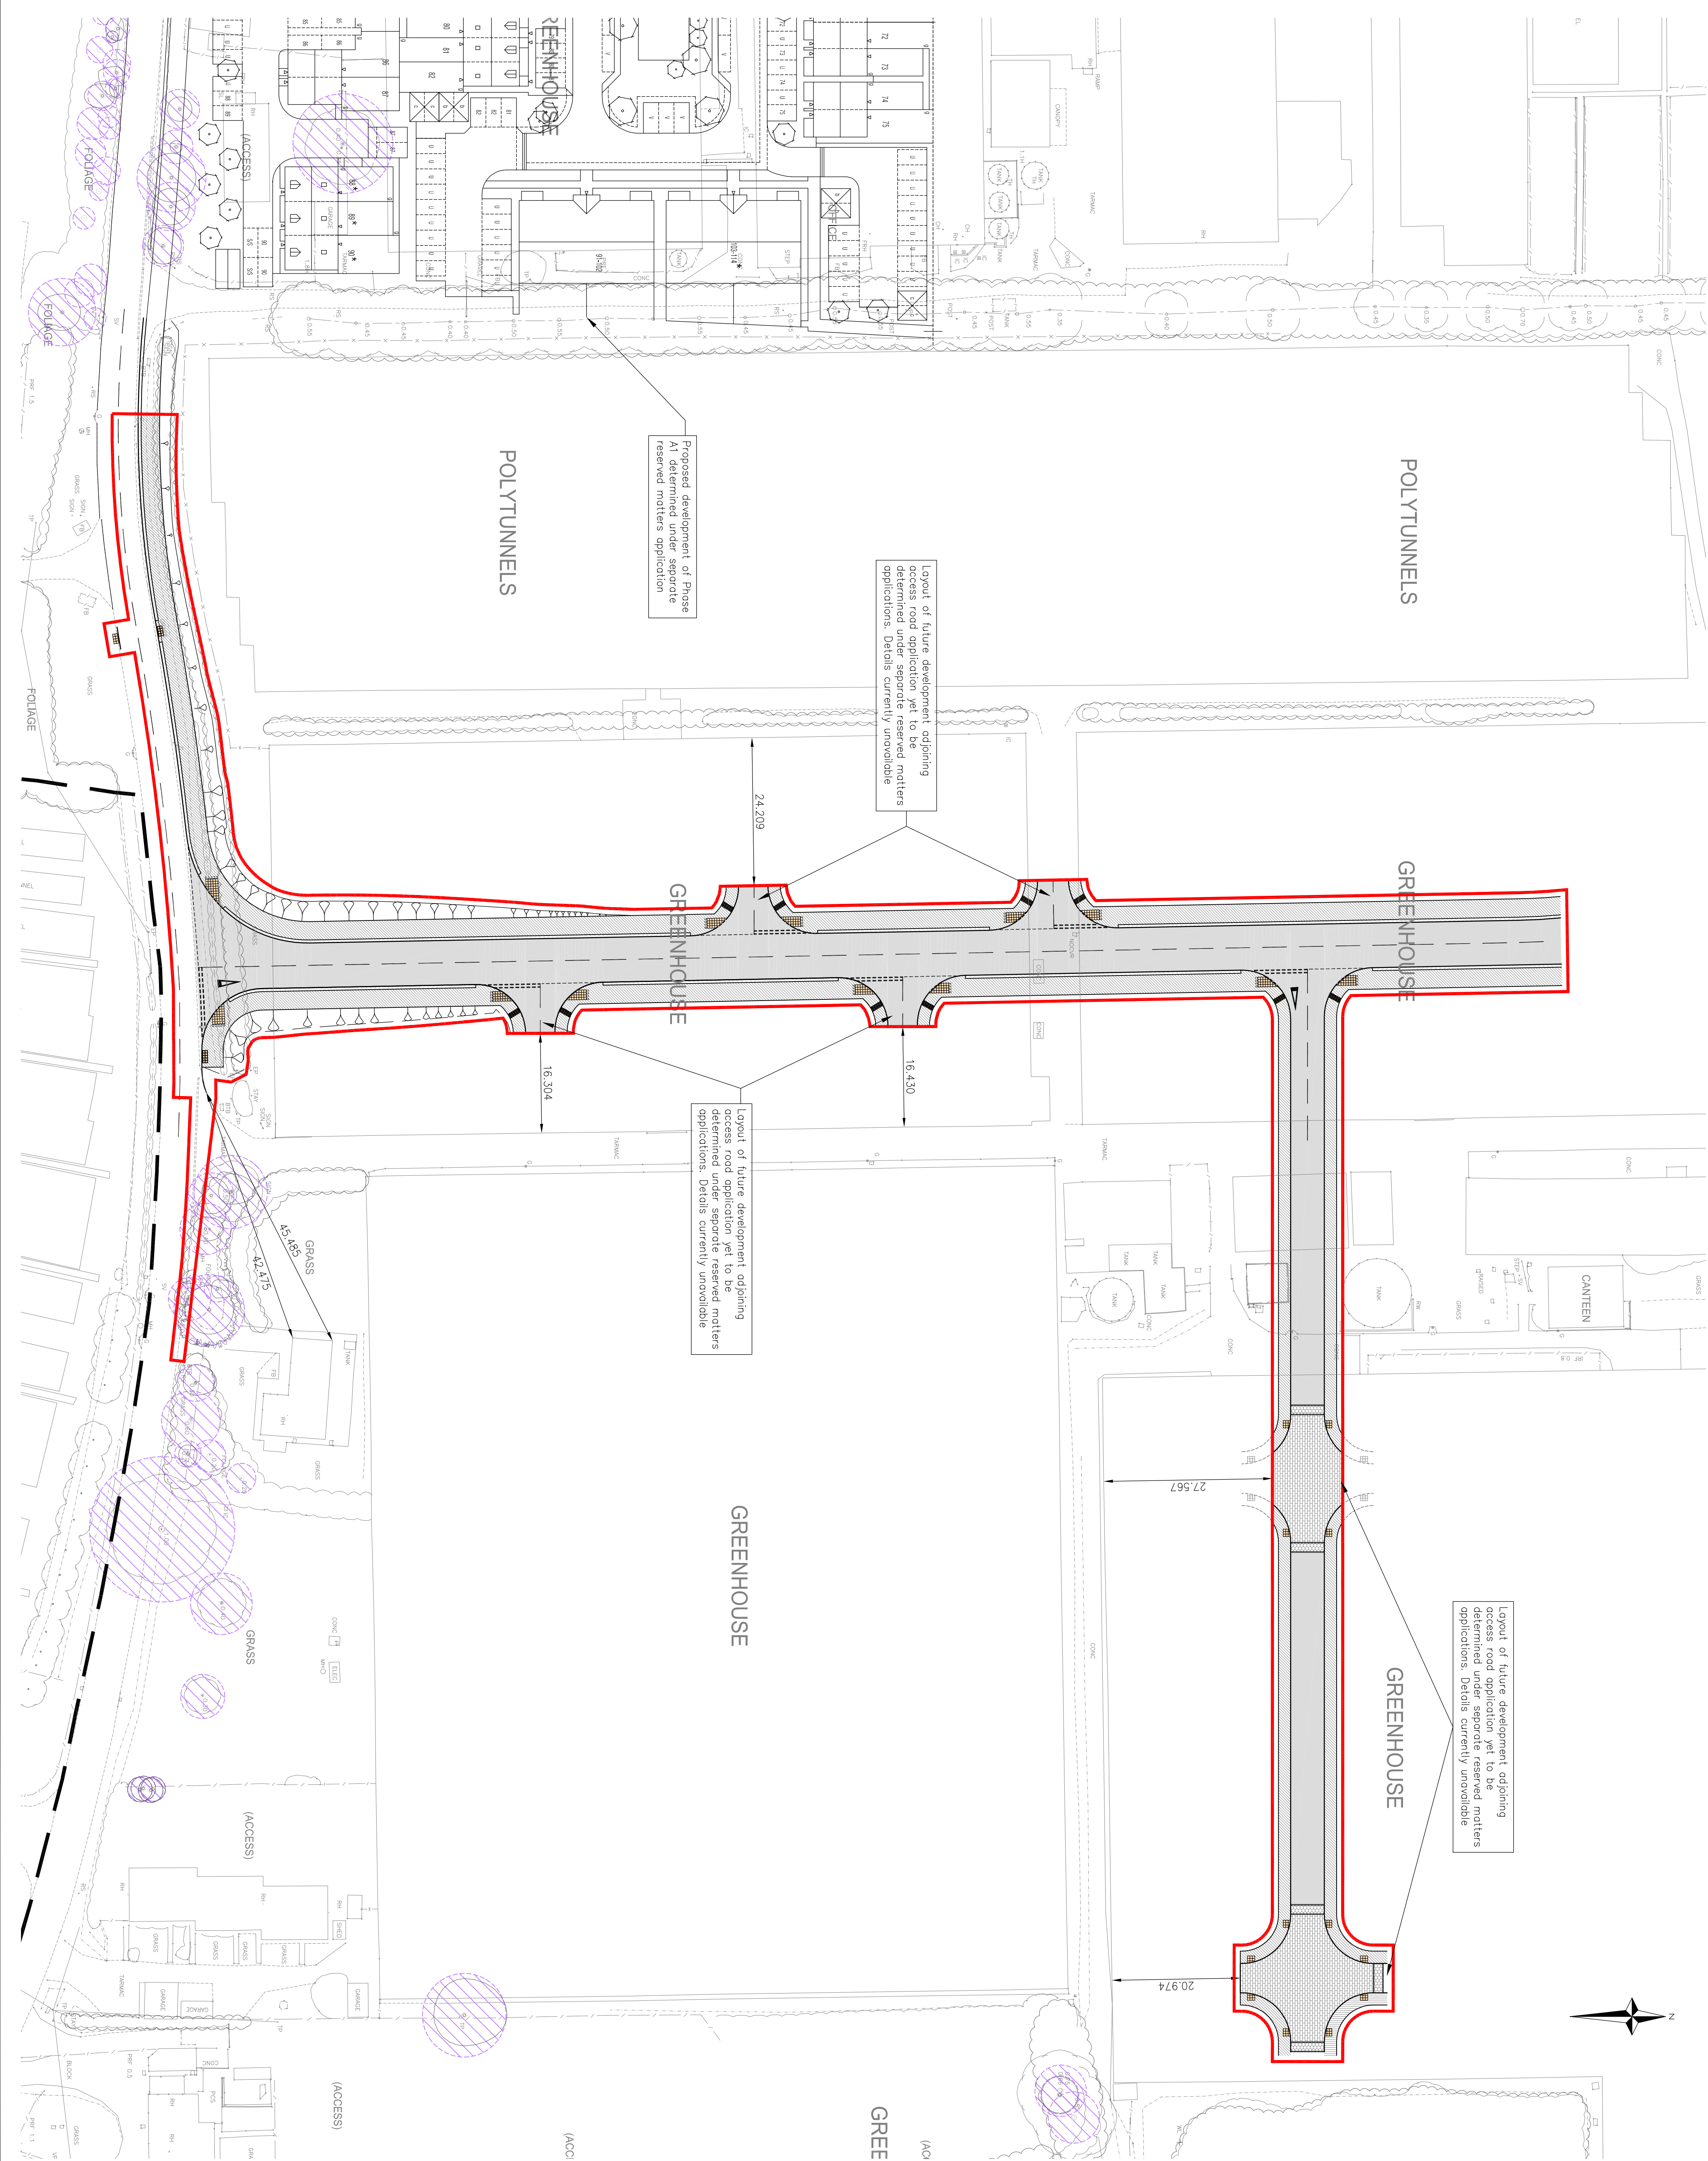

P4	Site boundary amended	16/10/15	MP	SH
P3	Site boundary amended	21/09/15	MP	SH
P2	Updated to suit WSCC comments	09/06/15	MP	SH
P1	Updated to suit WSCC comments	01/06/15	MP	SH
Rev	Description	Date	Ckd	

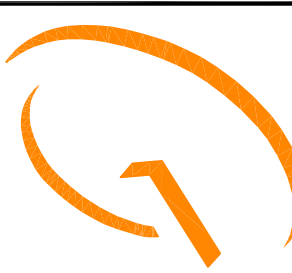

Glanville
Comerstone House
62 Foxhall Road, Didcot
Oxon, OX11 7AD
Tel: (01235) 515550 Fax: (01235) 817789
postbox@glanvilleoxon.com www.glanvilleoxon.com

Client : **PERSIMMON HOMES**

Project : **Toddington Lane
North Littlehampton**

Title : **Block Plan**

Project Engineer : S. Hudson Scale : 1:500 @ A1
Project Director : K. Rayner Date : April 2015
Status : **PLANNING**

Drawing No. CV8140927/SK07 Rev **P4**