


- NOTES
1. This drawing to be read in conjunction with all relevant documents and specifications.
 2. Dimensions not to be scaled.
 3. All works shall be in accordance with Volume 1 of the "Manual of Contract Documents for Highway Works" - Specification for Highway Works"

- KEY
- DK-- Dropped kerb
 - [Grid Pattern] Corduroy tactile paving
 - [Grid Pattern] Uncontrolled pedestrian crossing (400x400x50mm blister tactile paving slabs)
 - [Red Circle with X] Indicative location of proposed street lighting to be confirmed at detail design

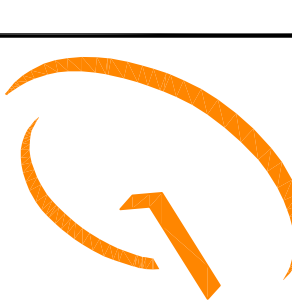

Glanville
Comestone House
62 Foxhall Road, Didcot
Oxon, OX11 7AD
Tel: (01235) 515550 Fax: (01235) 817789
ps@glanville.co.uk www.glanville.co.uk





PERSIMMON

Project: Toddington Lane
North Littlehampton

Title: B3/ B5 Access Road
General Arrangement
Sheet 1 of 2

Project Engineer: S. Hudson Scale: 1:250 @ A1
Project Director: K. Rayner Date: March 2015
Status: PLANNING

Drawing No. CV/8140927/600-1 Rev P7

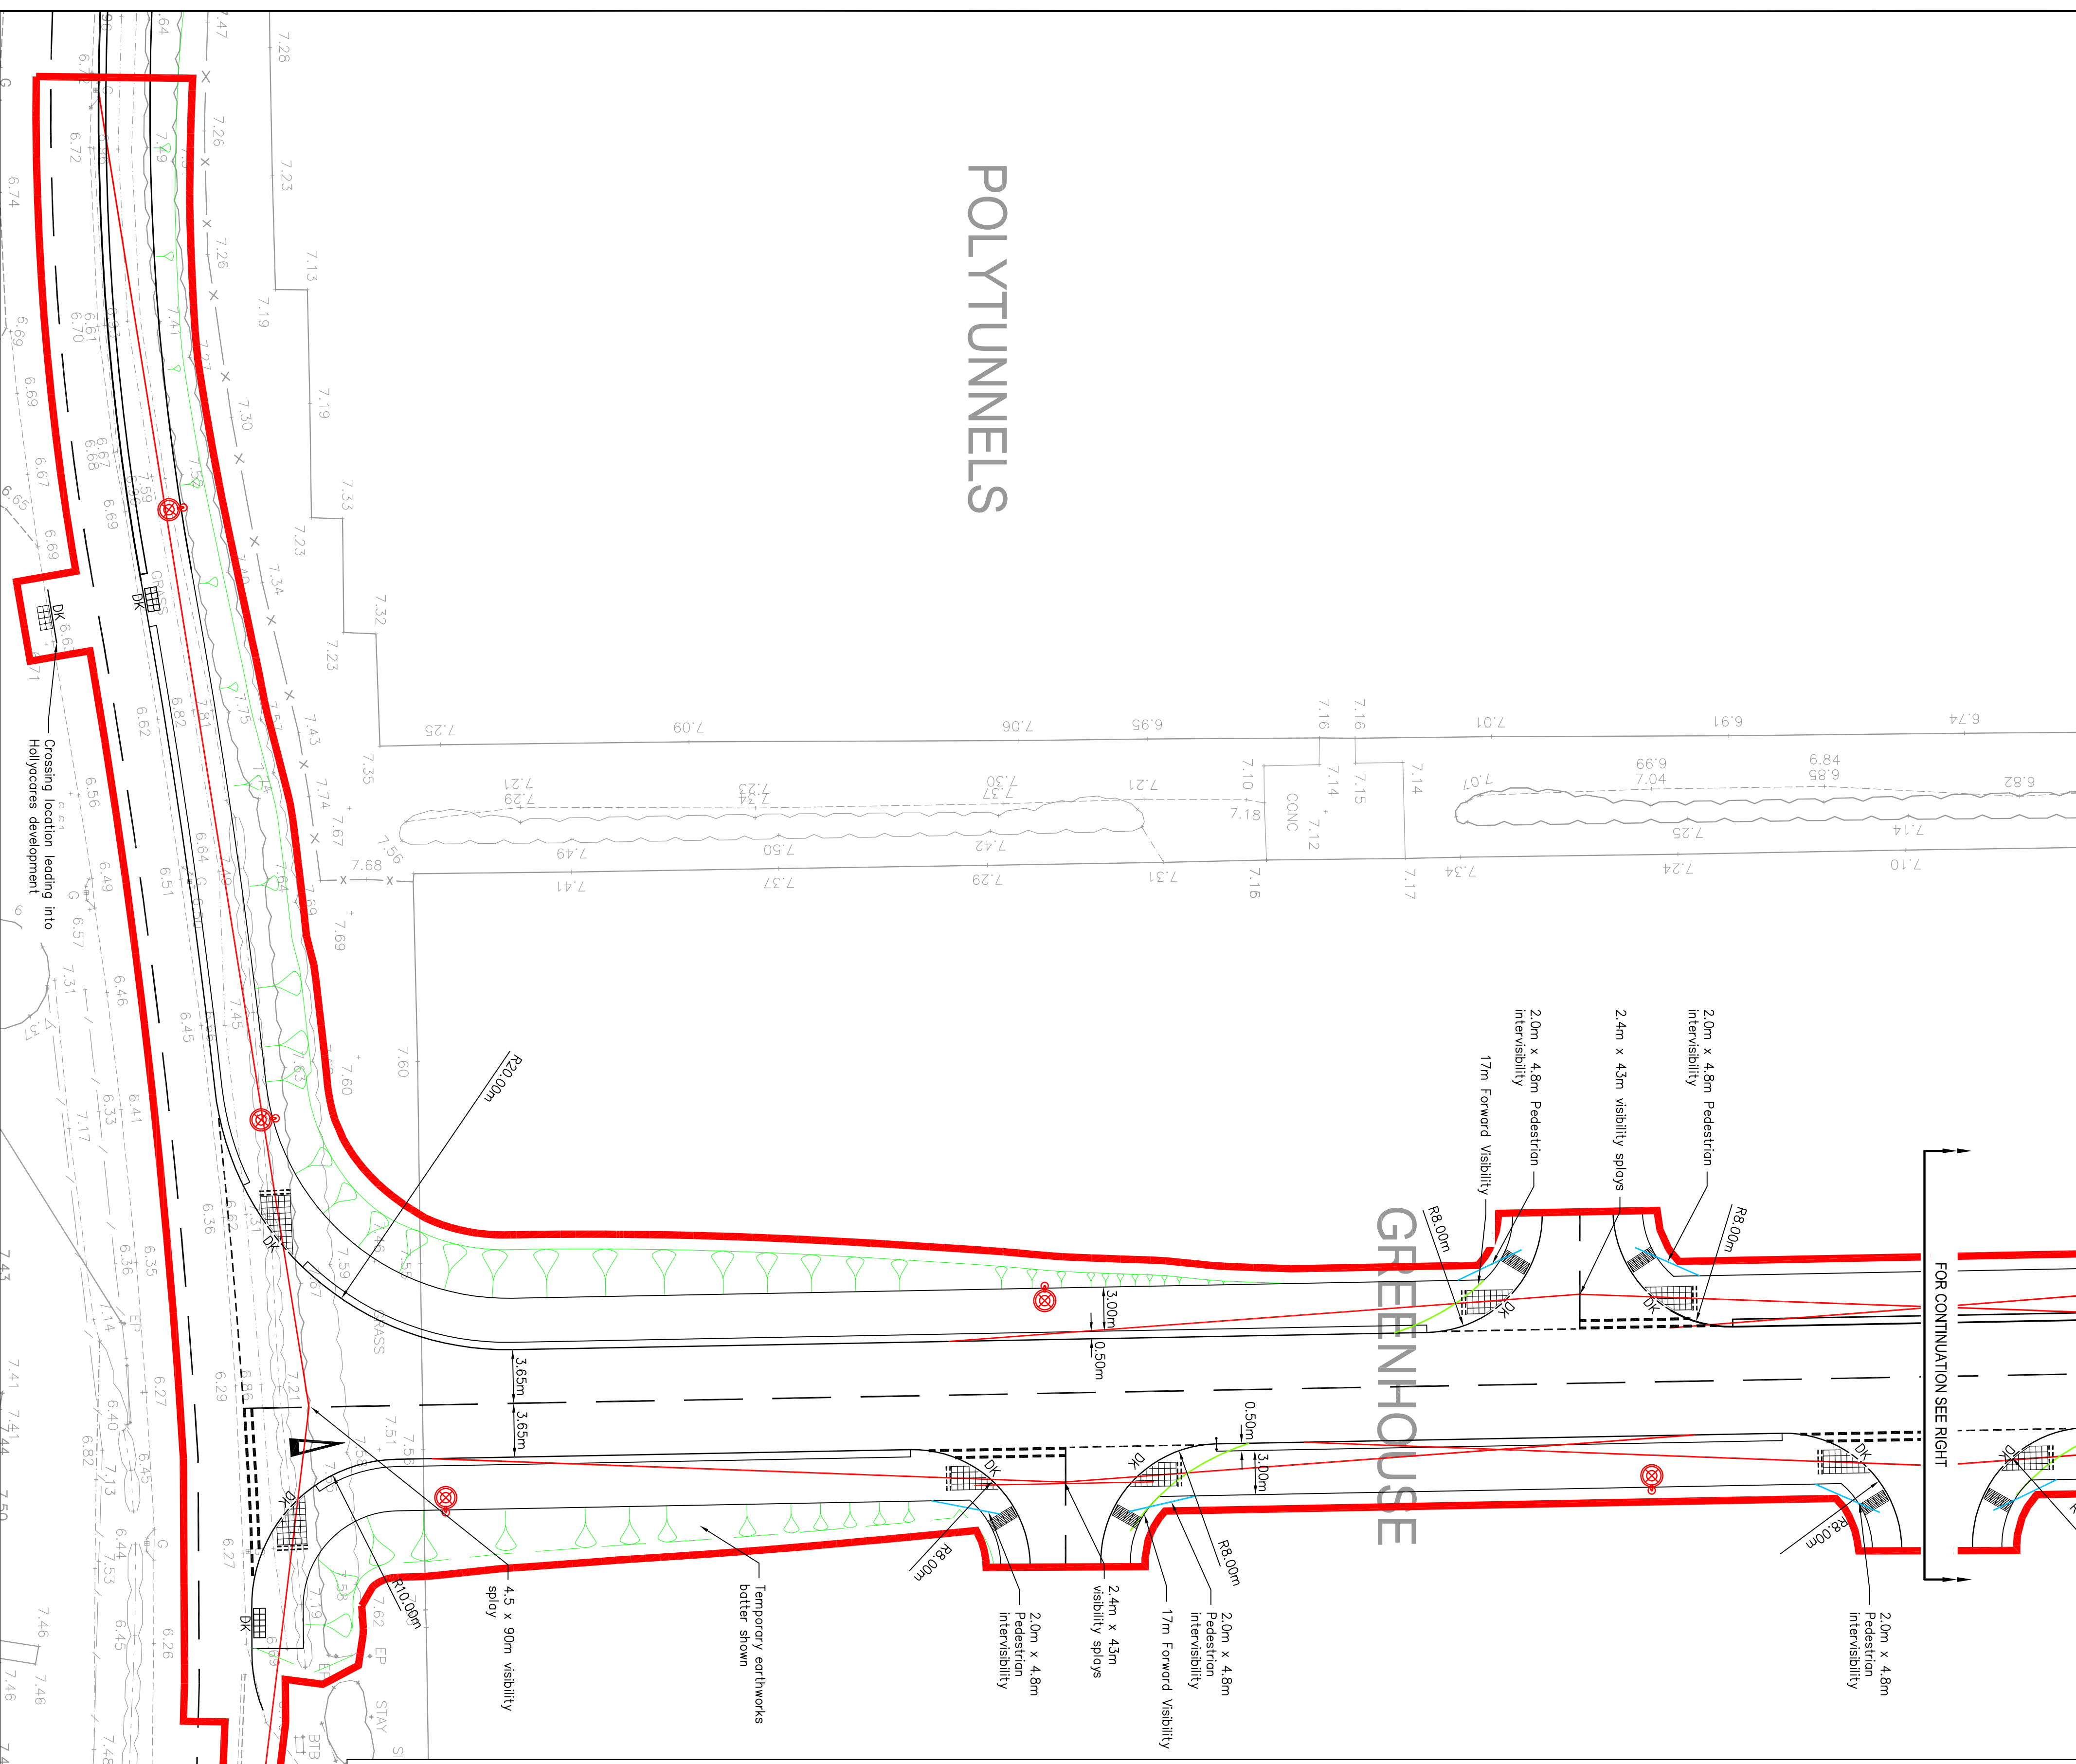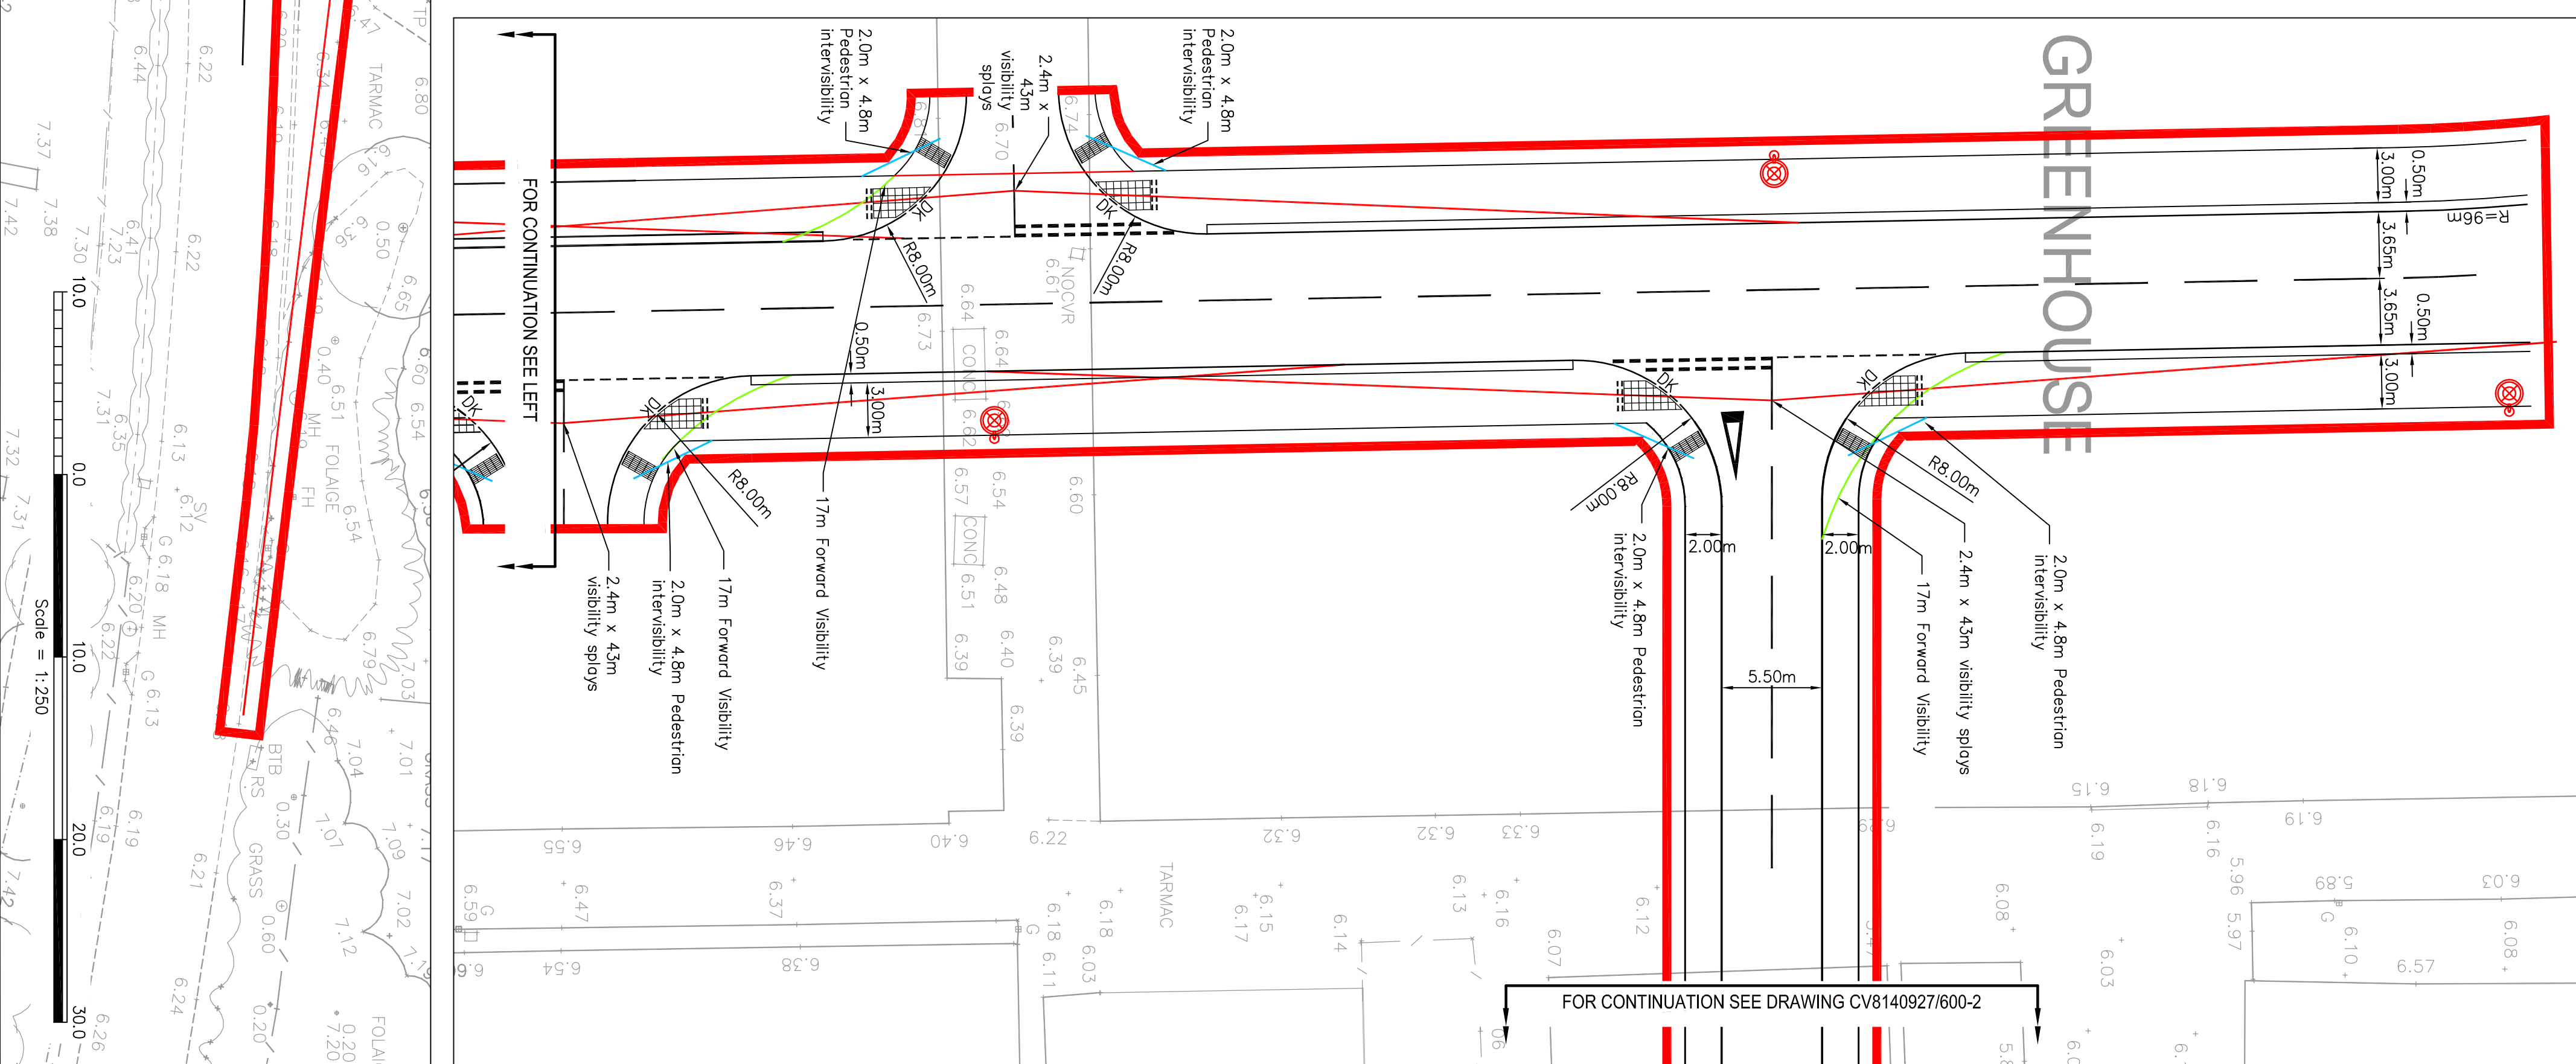

POLYTUNNELS

GREENHOUSE

GREENHOUSE