
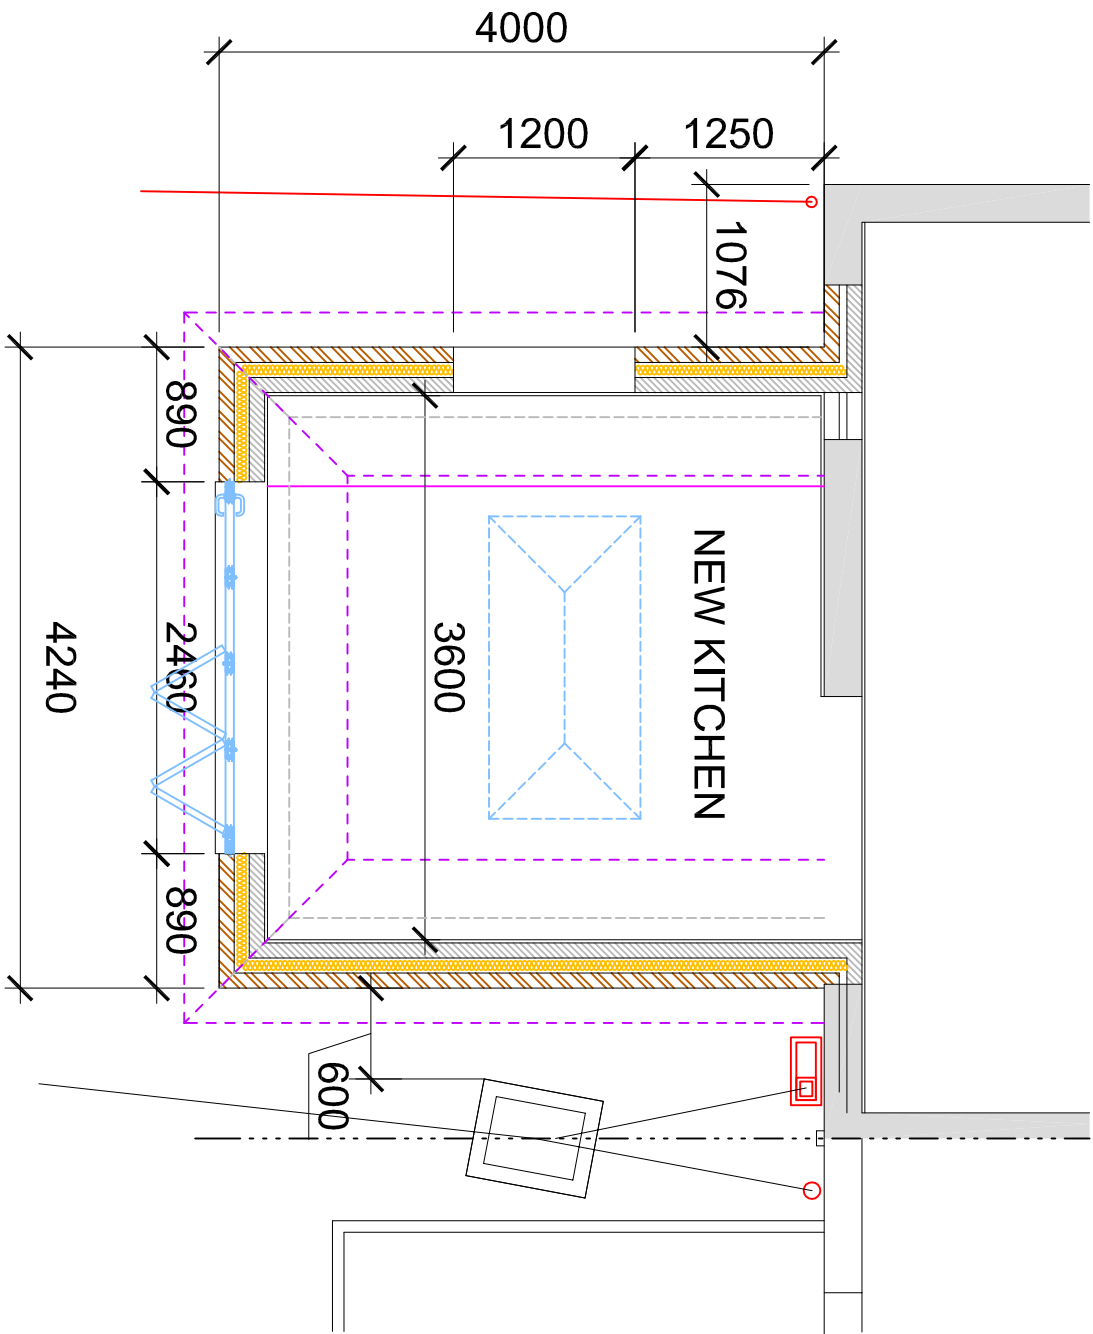


General Notes:

Do not scale dimensions from this drawing, unless for Planning purposes.

The Contractor is responsible for checking all dimensions on site prior to commencement of the works.

This drawing is to be read in conjunction with the specification.

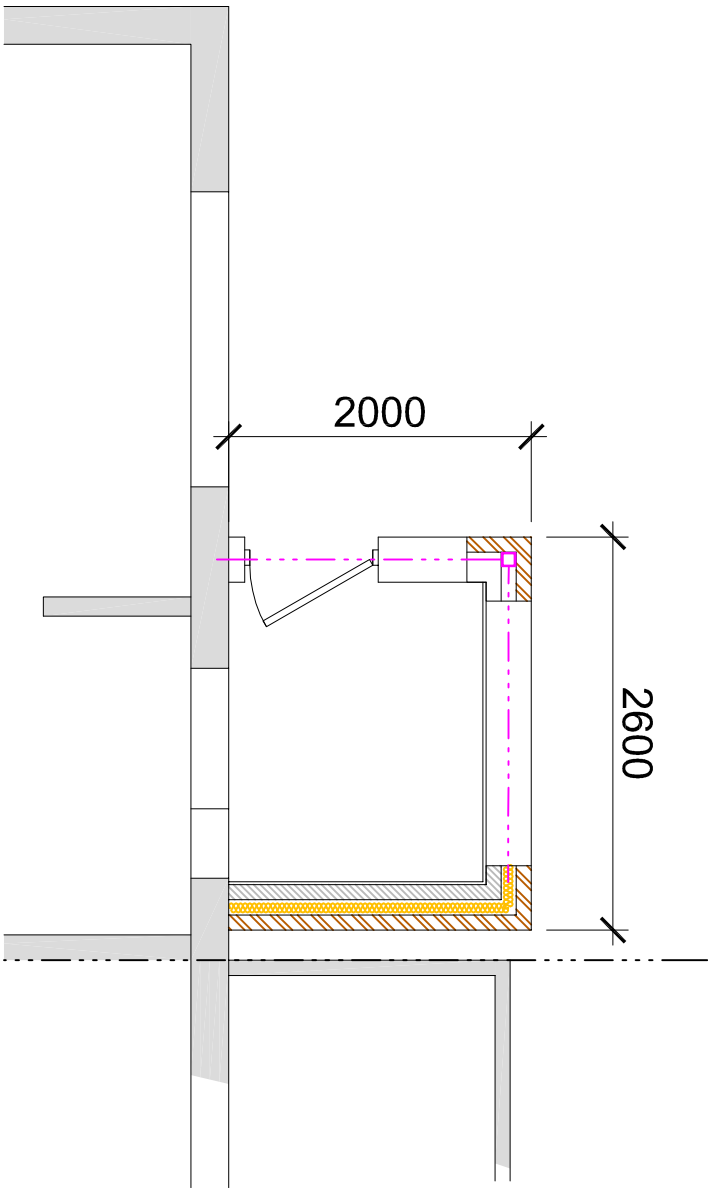

B 11/05/2020 Clients Changes
A 30/04/2020 Clients Changes

Revision	Date	Description
Client:		
Mr & Mrs P Cranham, 80 Clun Road, BN17 7EB		
Project:		
Rear Extension & Front Porch		
Drawing Title:		
Proposed Layout		
Scale:	Date:	Drawn By:
1:50	29/04/2020	BE
Drawing Number:	Revision:	
1370/003	B	

Brian Elstone Surveying Services Ltd
Brian Elstone, MCIOR, IMAPS, FCABE
Building Surveyor and Architectural Consultant
CDM Consultant
1 Heme Court, Station Road, Rustington,
West Sussex, BN16 3BQ
Phone: 01903 784884, Mobile: 07710 593021.
Email: brian@elstone.biz