




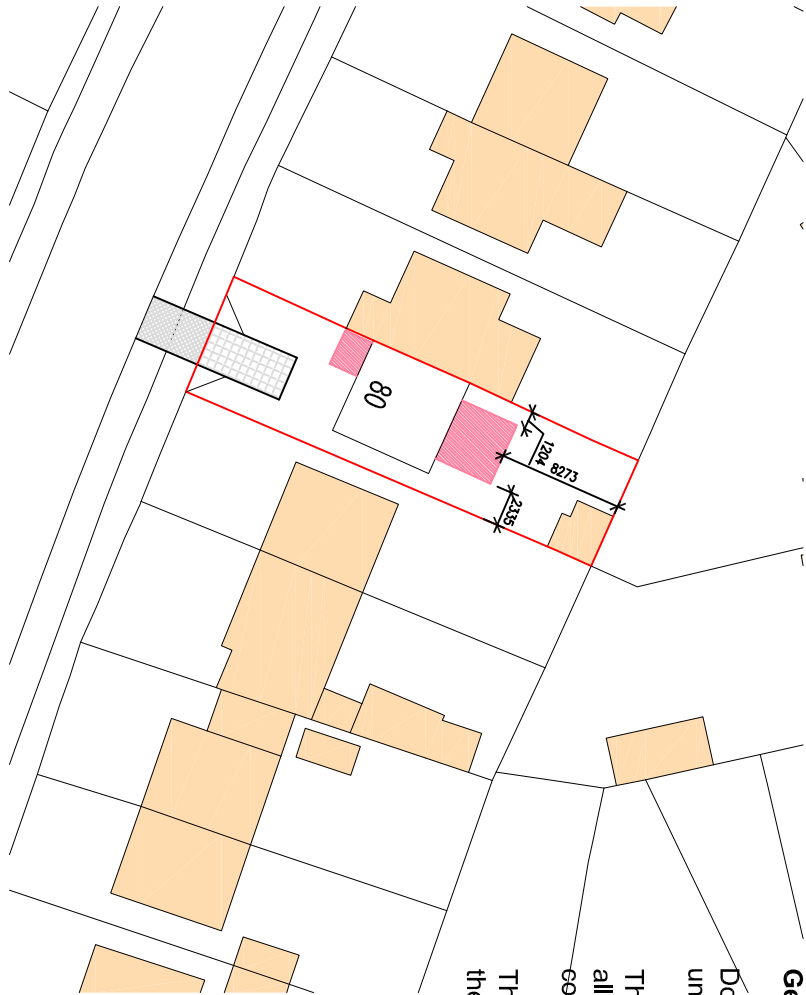

Location Plan
0m 5m 10m 15m 20m 25m
1:1250 Scale bar

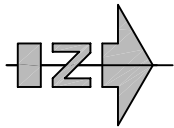

Site Plan
0m 5m 10m 15m 20m
1:500 Scale bar

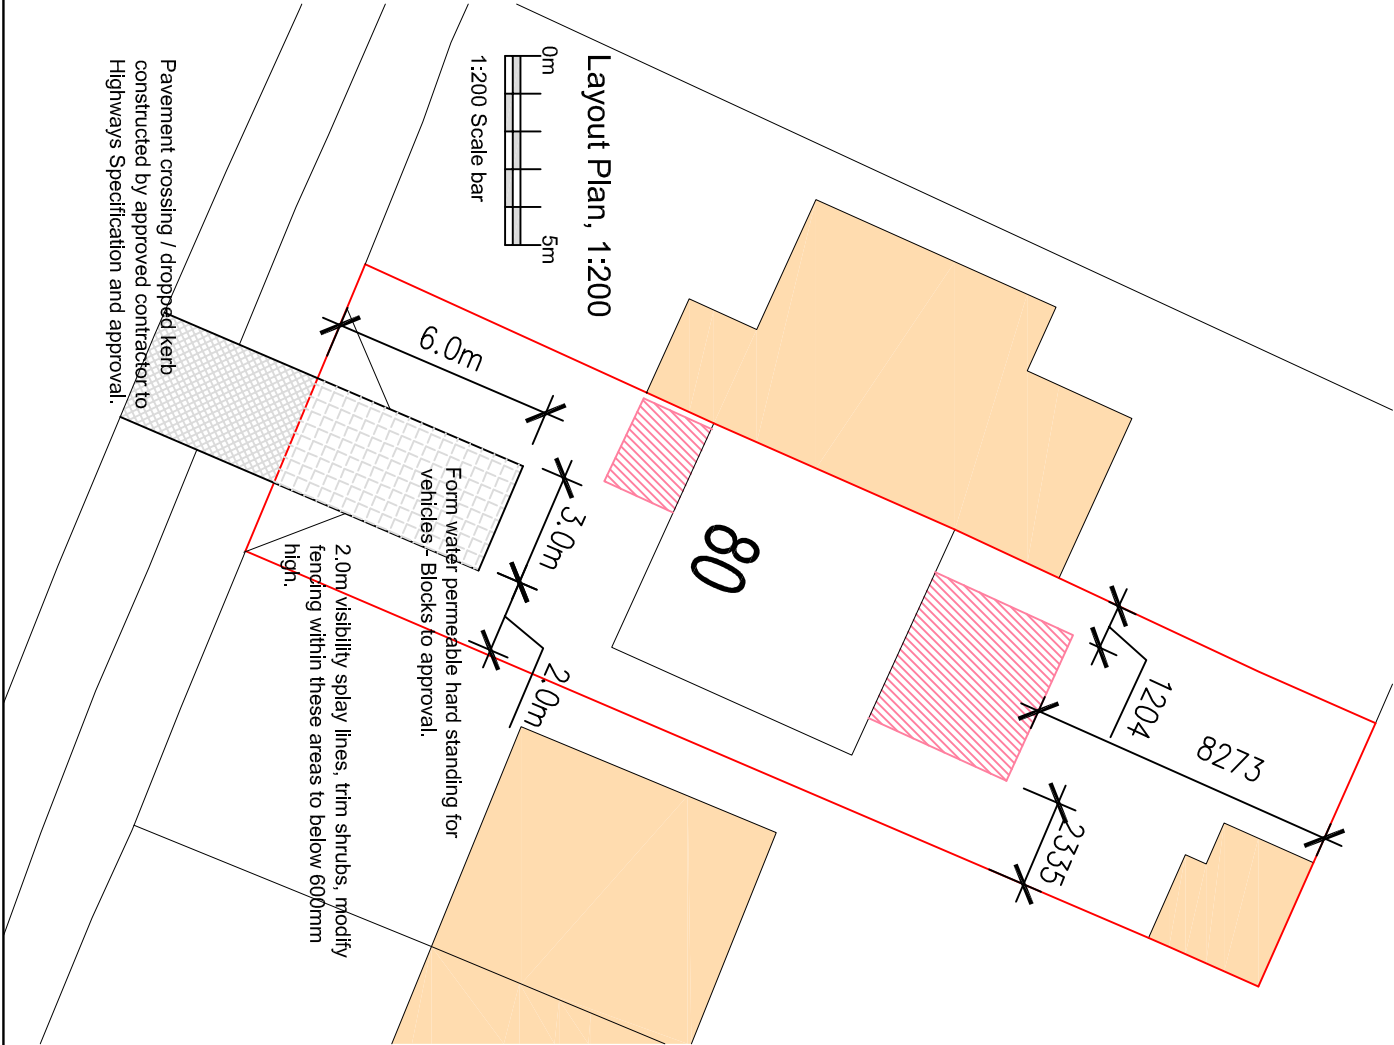

Layout Plan, 1:200
0m 5m
1:200 Scale bar

Pavement crossing / dropped kerb constructed by approved contractor to Highways Specification and approval.

General Notes:

Do not scale dimensions from this drawing, unless for Planning purposes.

The Contractor is responsible for checking all dimensions on site prior to commencement of the works.

This drawing is to be read in conjunction with the specification.

A 15/05/2020- DIMENSIONS ADDED

Revision	Date	Description
Client:		
Mr & Mrs P Granham, 80 Clun Road, BN17 7EB		
Project:		
Rear Extension, Front Porch & Crossing		
Drawing Title:		
Existing Layout and Elevations.		
Scale:	Date:	Drawn By:
Noted	07/05/2020	BE
Drawing Number:		Revision:
1370/001		A

Brian Elstone Surveying Services Ltd

Brian Elstone, MCIOR, IMAPS, FCABE
Building Surveyor and Architectural Consultant
CDM Consultant
1 Heme Court, Station Road, Rustington,
West Sussex, BN16 3BQ
Phone: 01903 784884, Mobile: 07710 593021.
Email: brian@elstone.biz