


General Notes:


Do not scale dimensions from this drawing, unless for Planning purposes.

The Contractor is responsible for checking all dimensions on site prior to commencement of the works.


This drawing is to be read in conjunction with the specification.

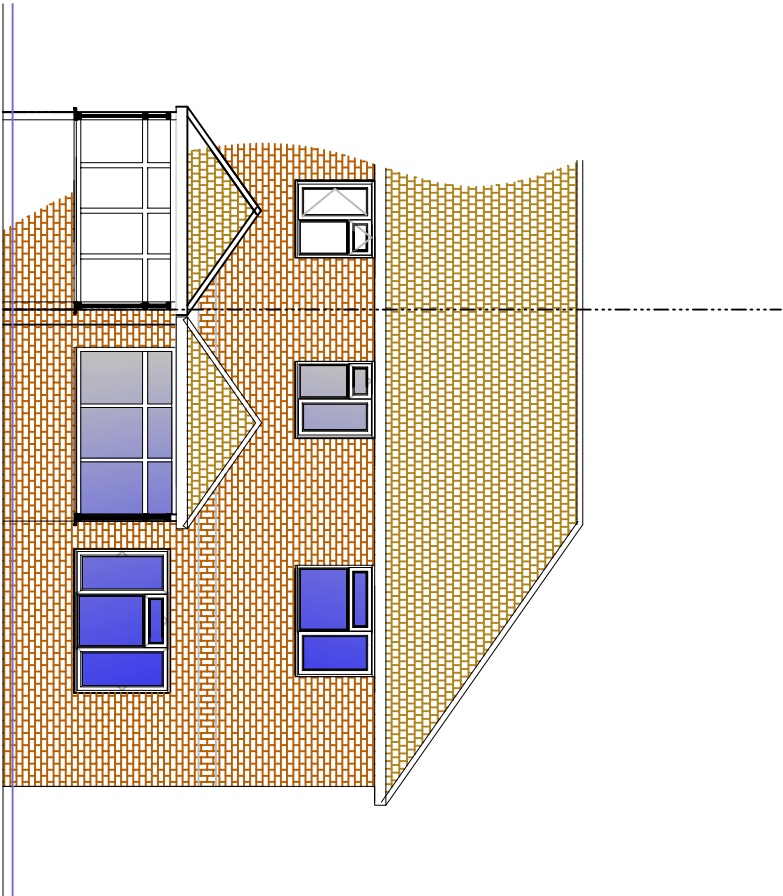


FRONT ELEVATION - SOUTH
PROPOSED

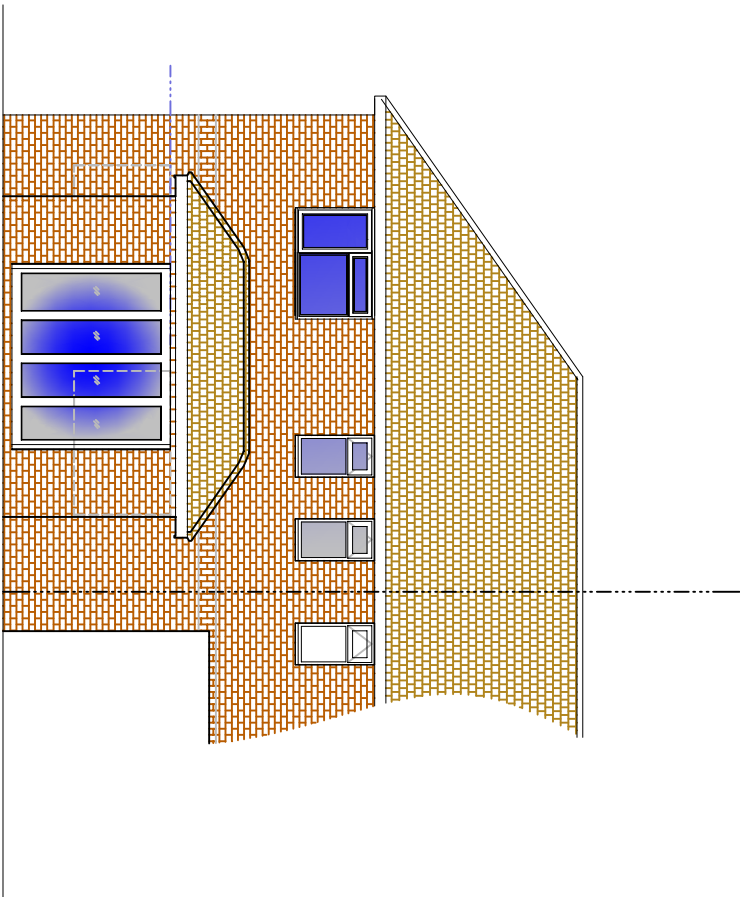

REAR ELEVATION - NORTH
PROPOSED

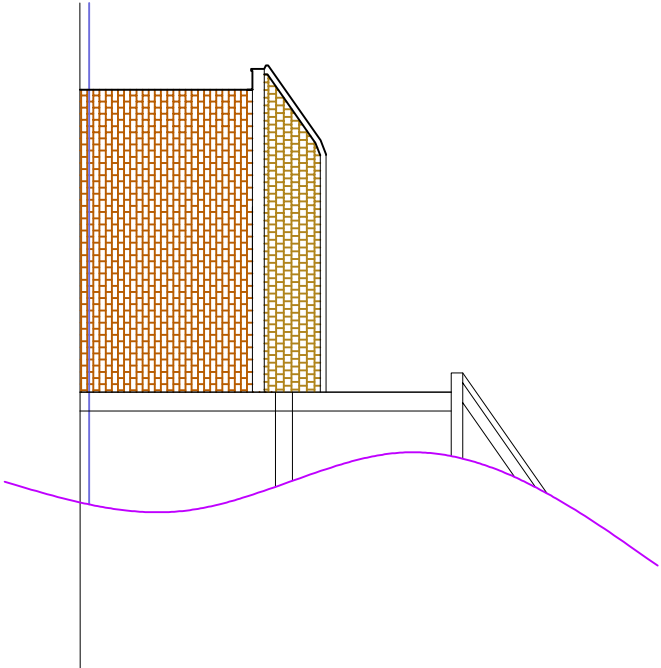

SIDE ELEVATION - WEST
PROPOSED

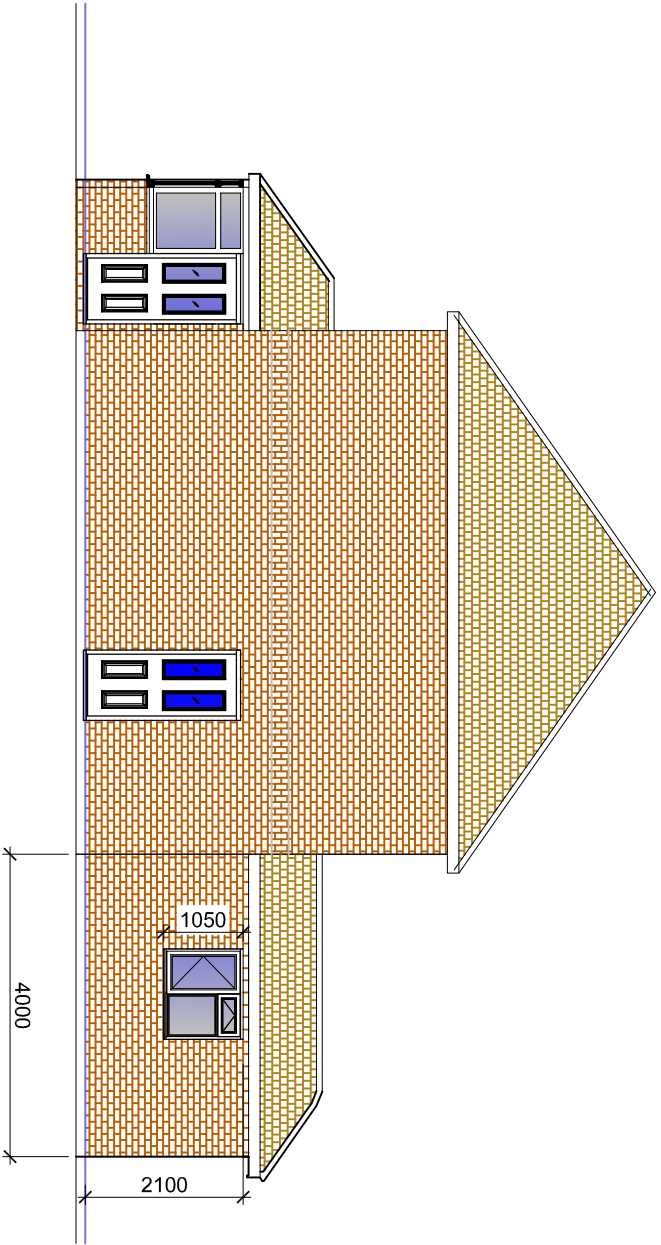

SIDE ELEVATION - EAST
PROPOSED

Revision	Date	Description
----------	------	-------------

Client:	Mr & Mrs P Granham, 80 Clun Road, BN17 7EB	
Project:	Rear Extension & Front Porch	

Drawing Title:	Proposed Elevations	
Scale:	Date:	Drawn By:

1:50	07/05/2020	BE
Drawing Number:	1370/004	Revision: B

Brian Elstone Surveying Services Ltd
Brian Elstone, MCIOB, IMaPS, FCABE
Building Surveyor and Architectural Consultant
CDM Consultant
1 Heme Court, Station Road, Rustington,
West Sussex, BN16 3BQ
Phone: 01903 784884, Mobile: 07710 593021.
Email: brian@elstone.biz